
© This drawing is copyright and may not be altered, traced, photographed, electronically copied or used for any other purpose other than for which it is issued, without written permission from Mr M. Cully

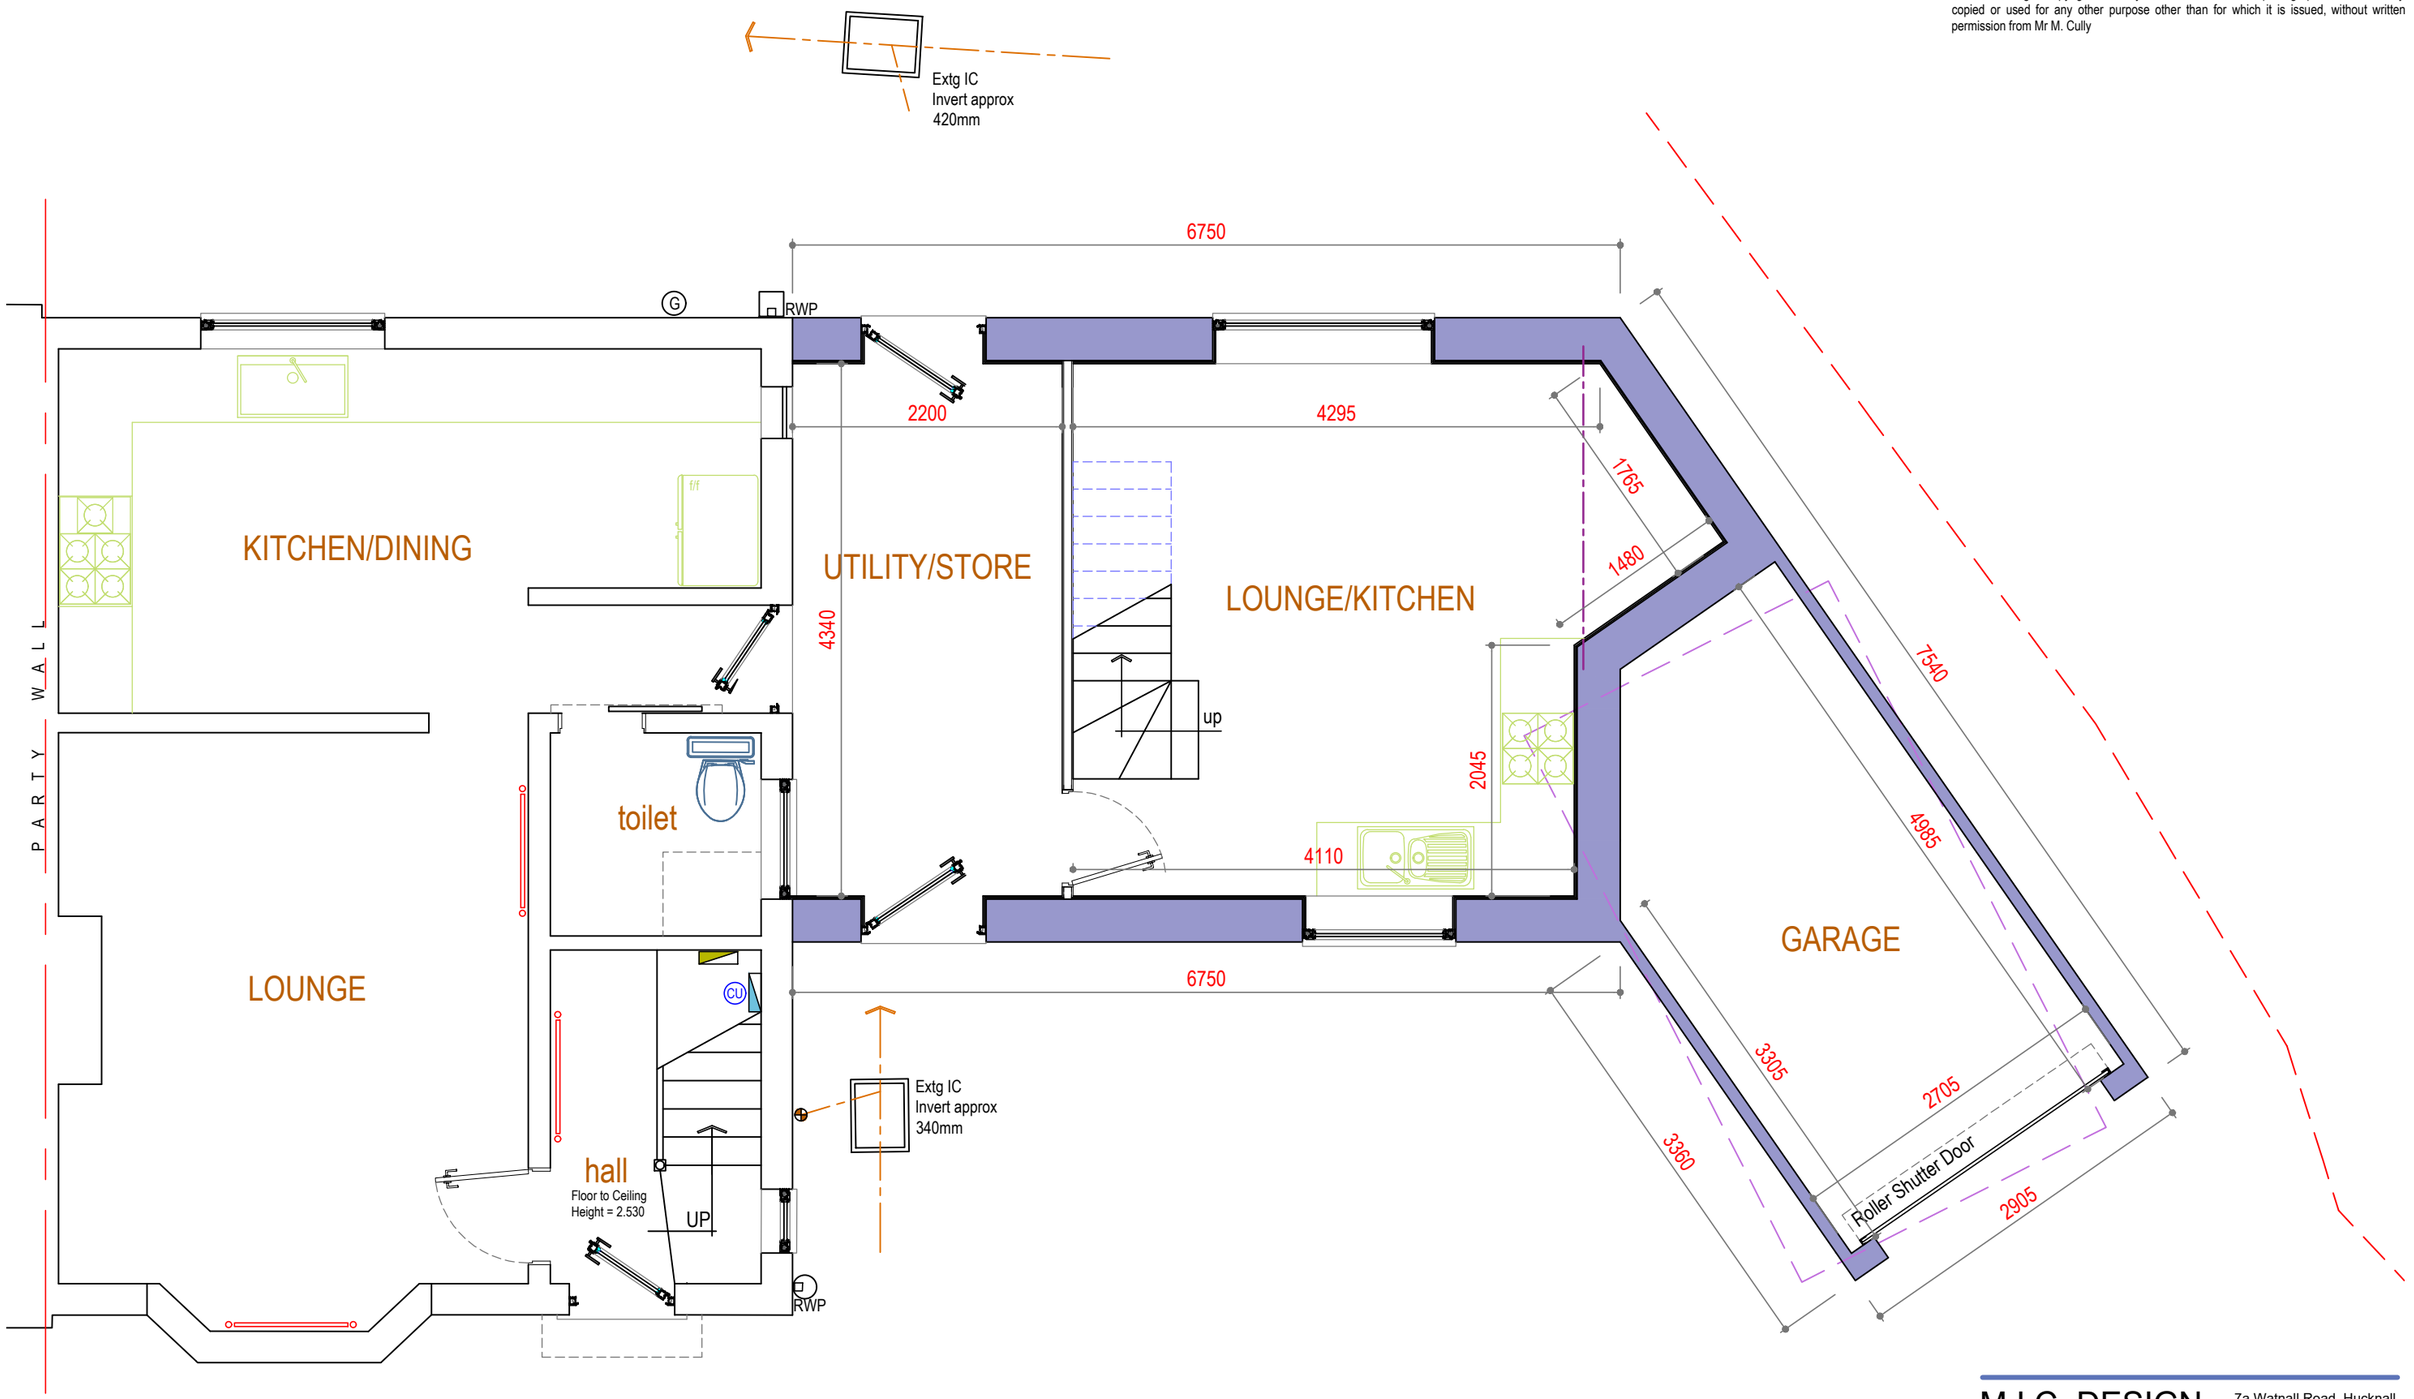


Proposed Ground Floor (1:50)

M.I.C. DESIGN
BUILDING DESIGN SERVICES
7a Watnall Road, Hucknall,
Nottingham. NG15 7LD
tel: 0115 9557991

| | |
|---|---|
| Project | Mr Craig Barber<br>Two Storey Side Extension |
| Location | 2 Pinewood Avenue<br>Codnor,<br>Derbyshire. DE5 9RY |
| Title | Proposed Ground Floor |
| Scale | 1:50 @ A3 |
| Date | September 2026 |
| Drawing No. | 26.09.04 |
| Revision | |