
© This drawing is copyright and may not be altered, traced, photographed, electronically copied or used for any other purpose other than for which it is issued, without written permission from Mr M. Cully

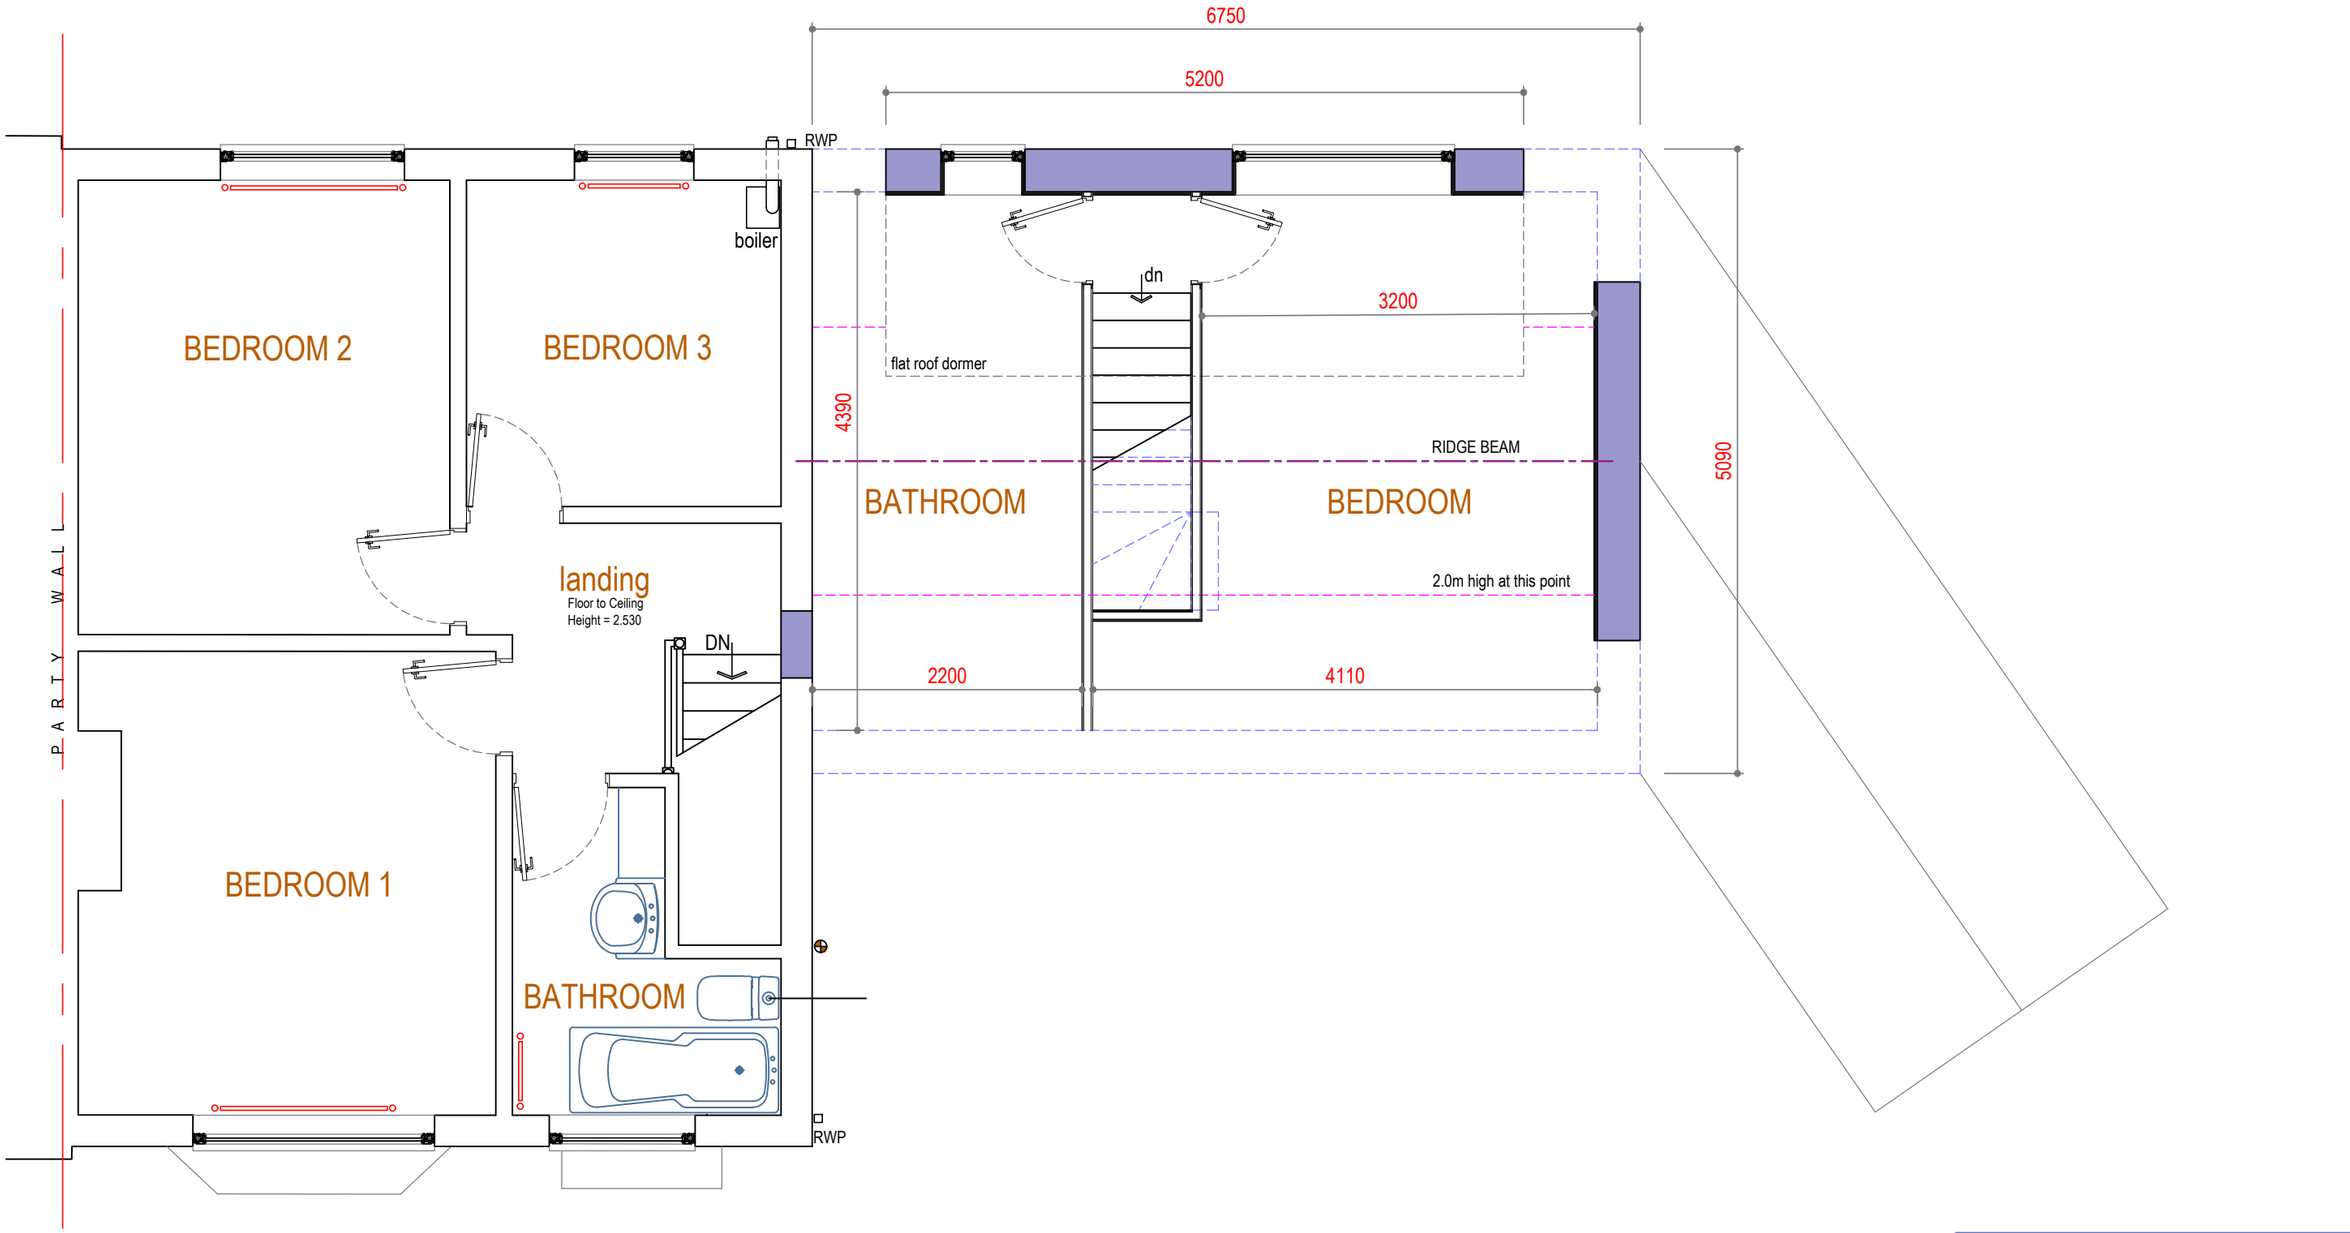

Proposed First Floor (1:50)

M.I.C. DESIGN
BUILDING DESIGN SERVICES
7a Watnall Road, Hucknall,
Nottingham. NG15 7LD
tel: 0115 9557991

Project	Mr Craig Barber Two Storey Side Extension
Location	2 Pinewood Avenue Codnor, Derbyshire. DE5 9RY
Title	Proposed First Floor
Scale	1:50 @ A3
Date	September 2026
Drawing No.	26.09.05
Revision	