
Location Plan

Site Address: **Kings Arms, 40, The Common, Crich, Matlock, DE4 5BH**

PlanningPortal

Date Produced: **08-Oct-2026**

Scale: **1:1250 @A3**

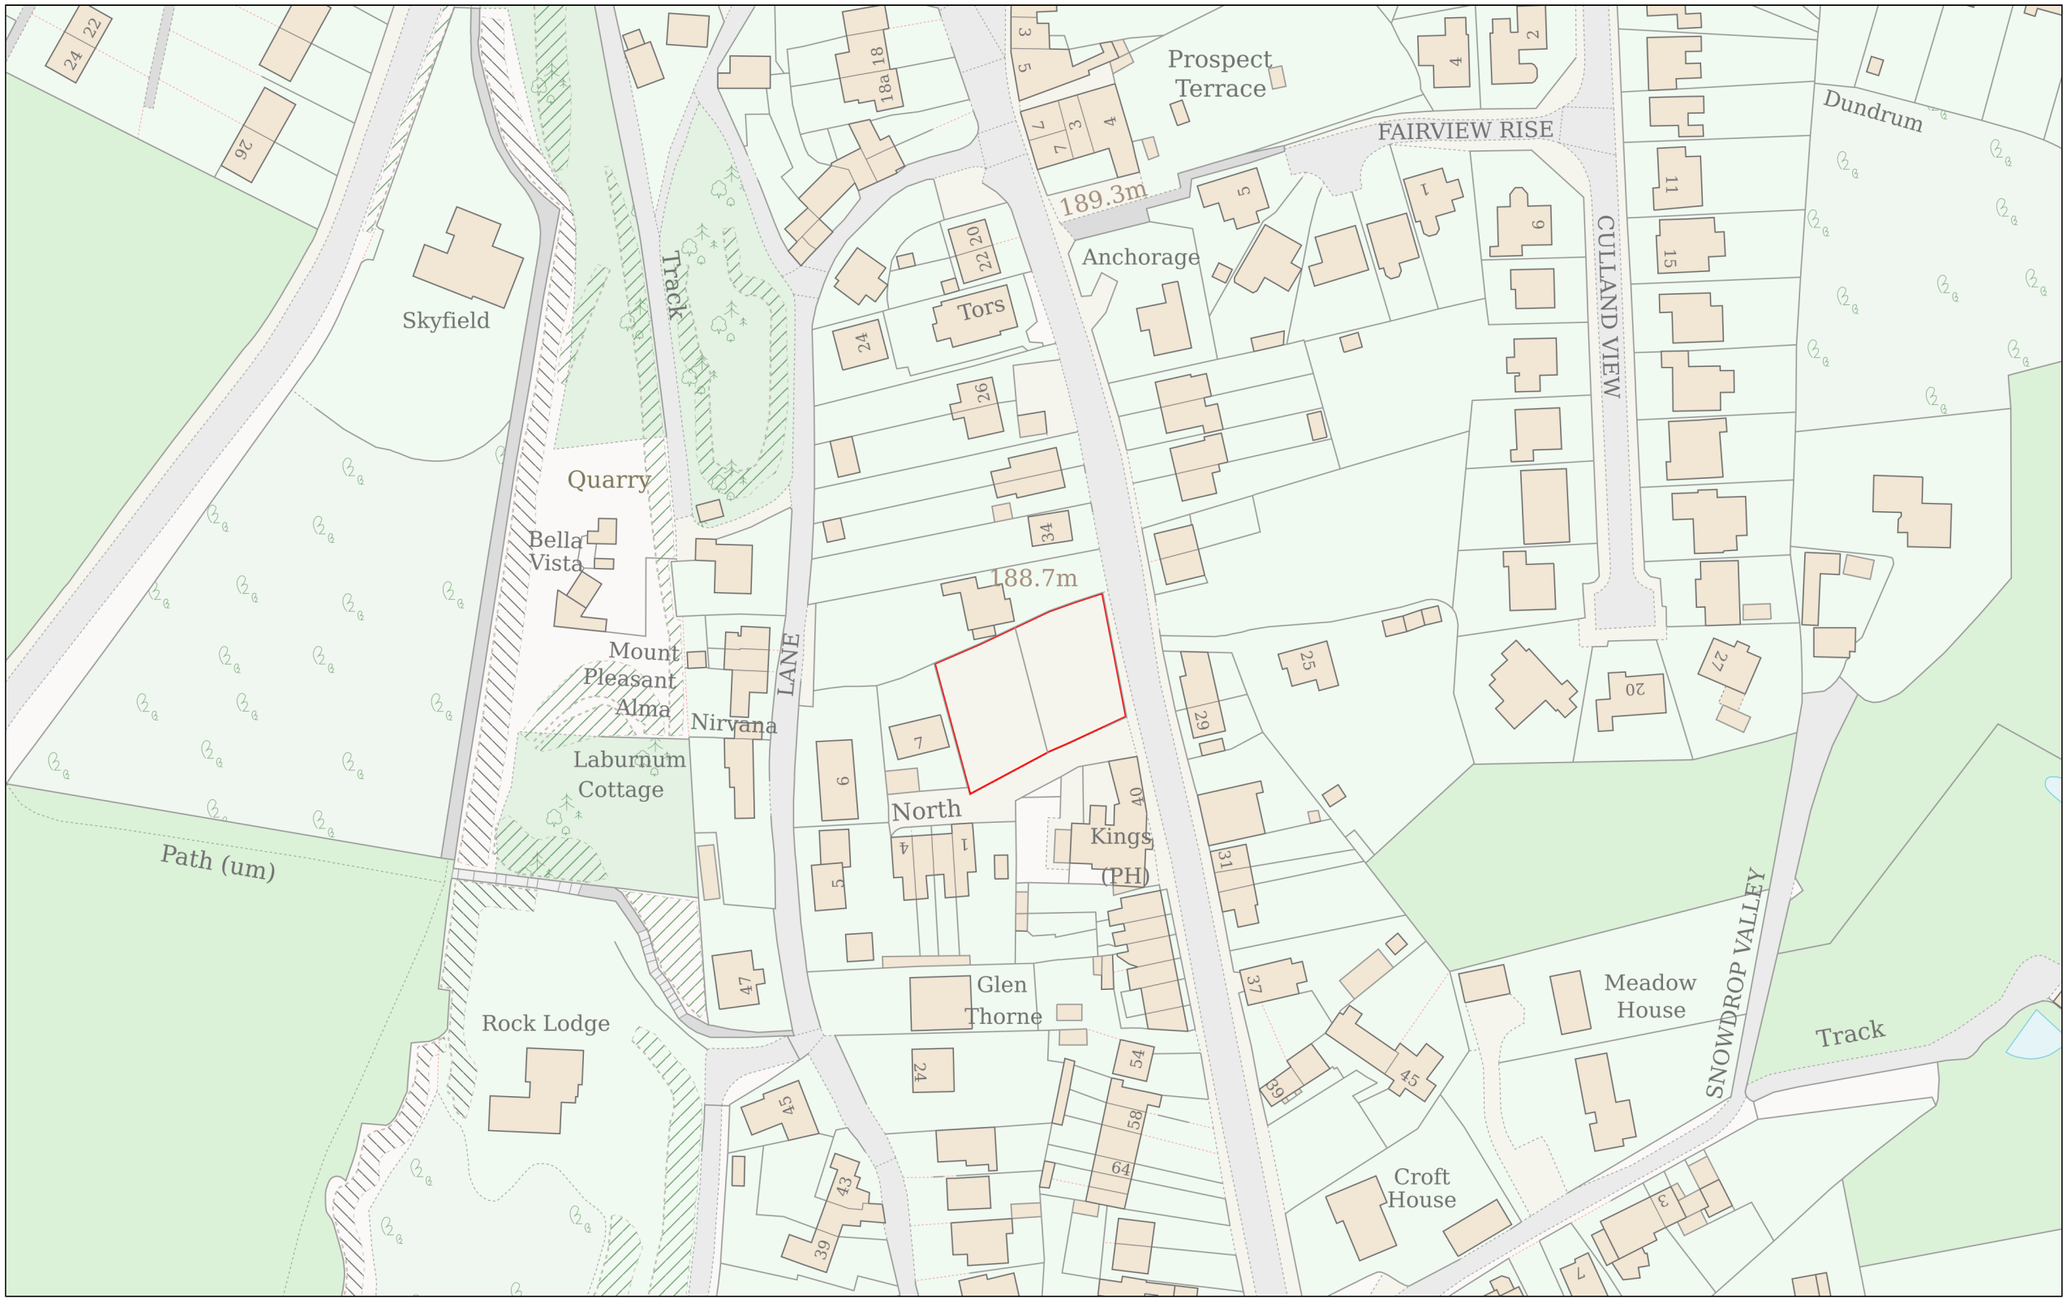

Planning Portal Reference: **PP-15280006v1**

0 50

Metres

Powered By TerraQuest

© Crown copyright and database rights 2026 OS 100042766