
Ordnance Survey
UKMapCentre.com

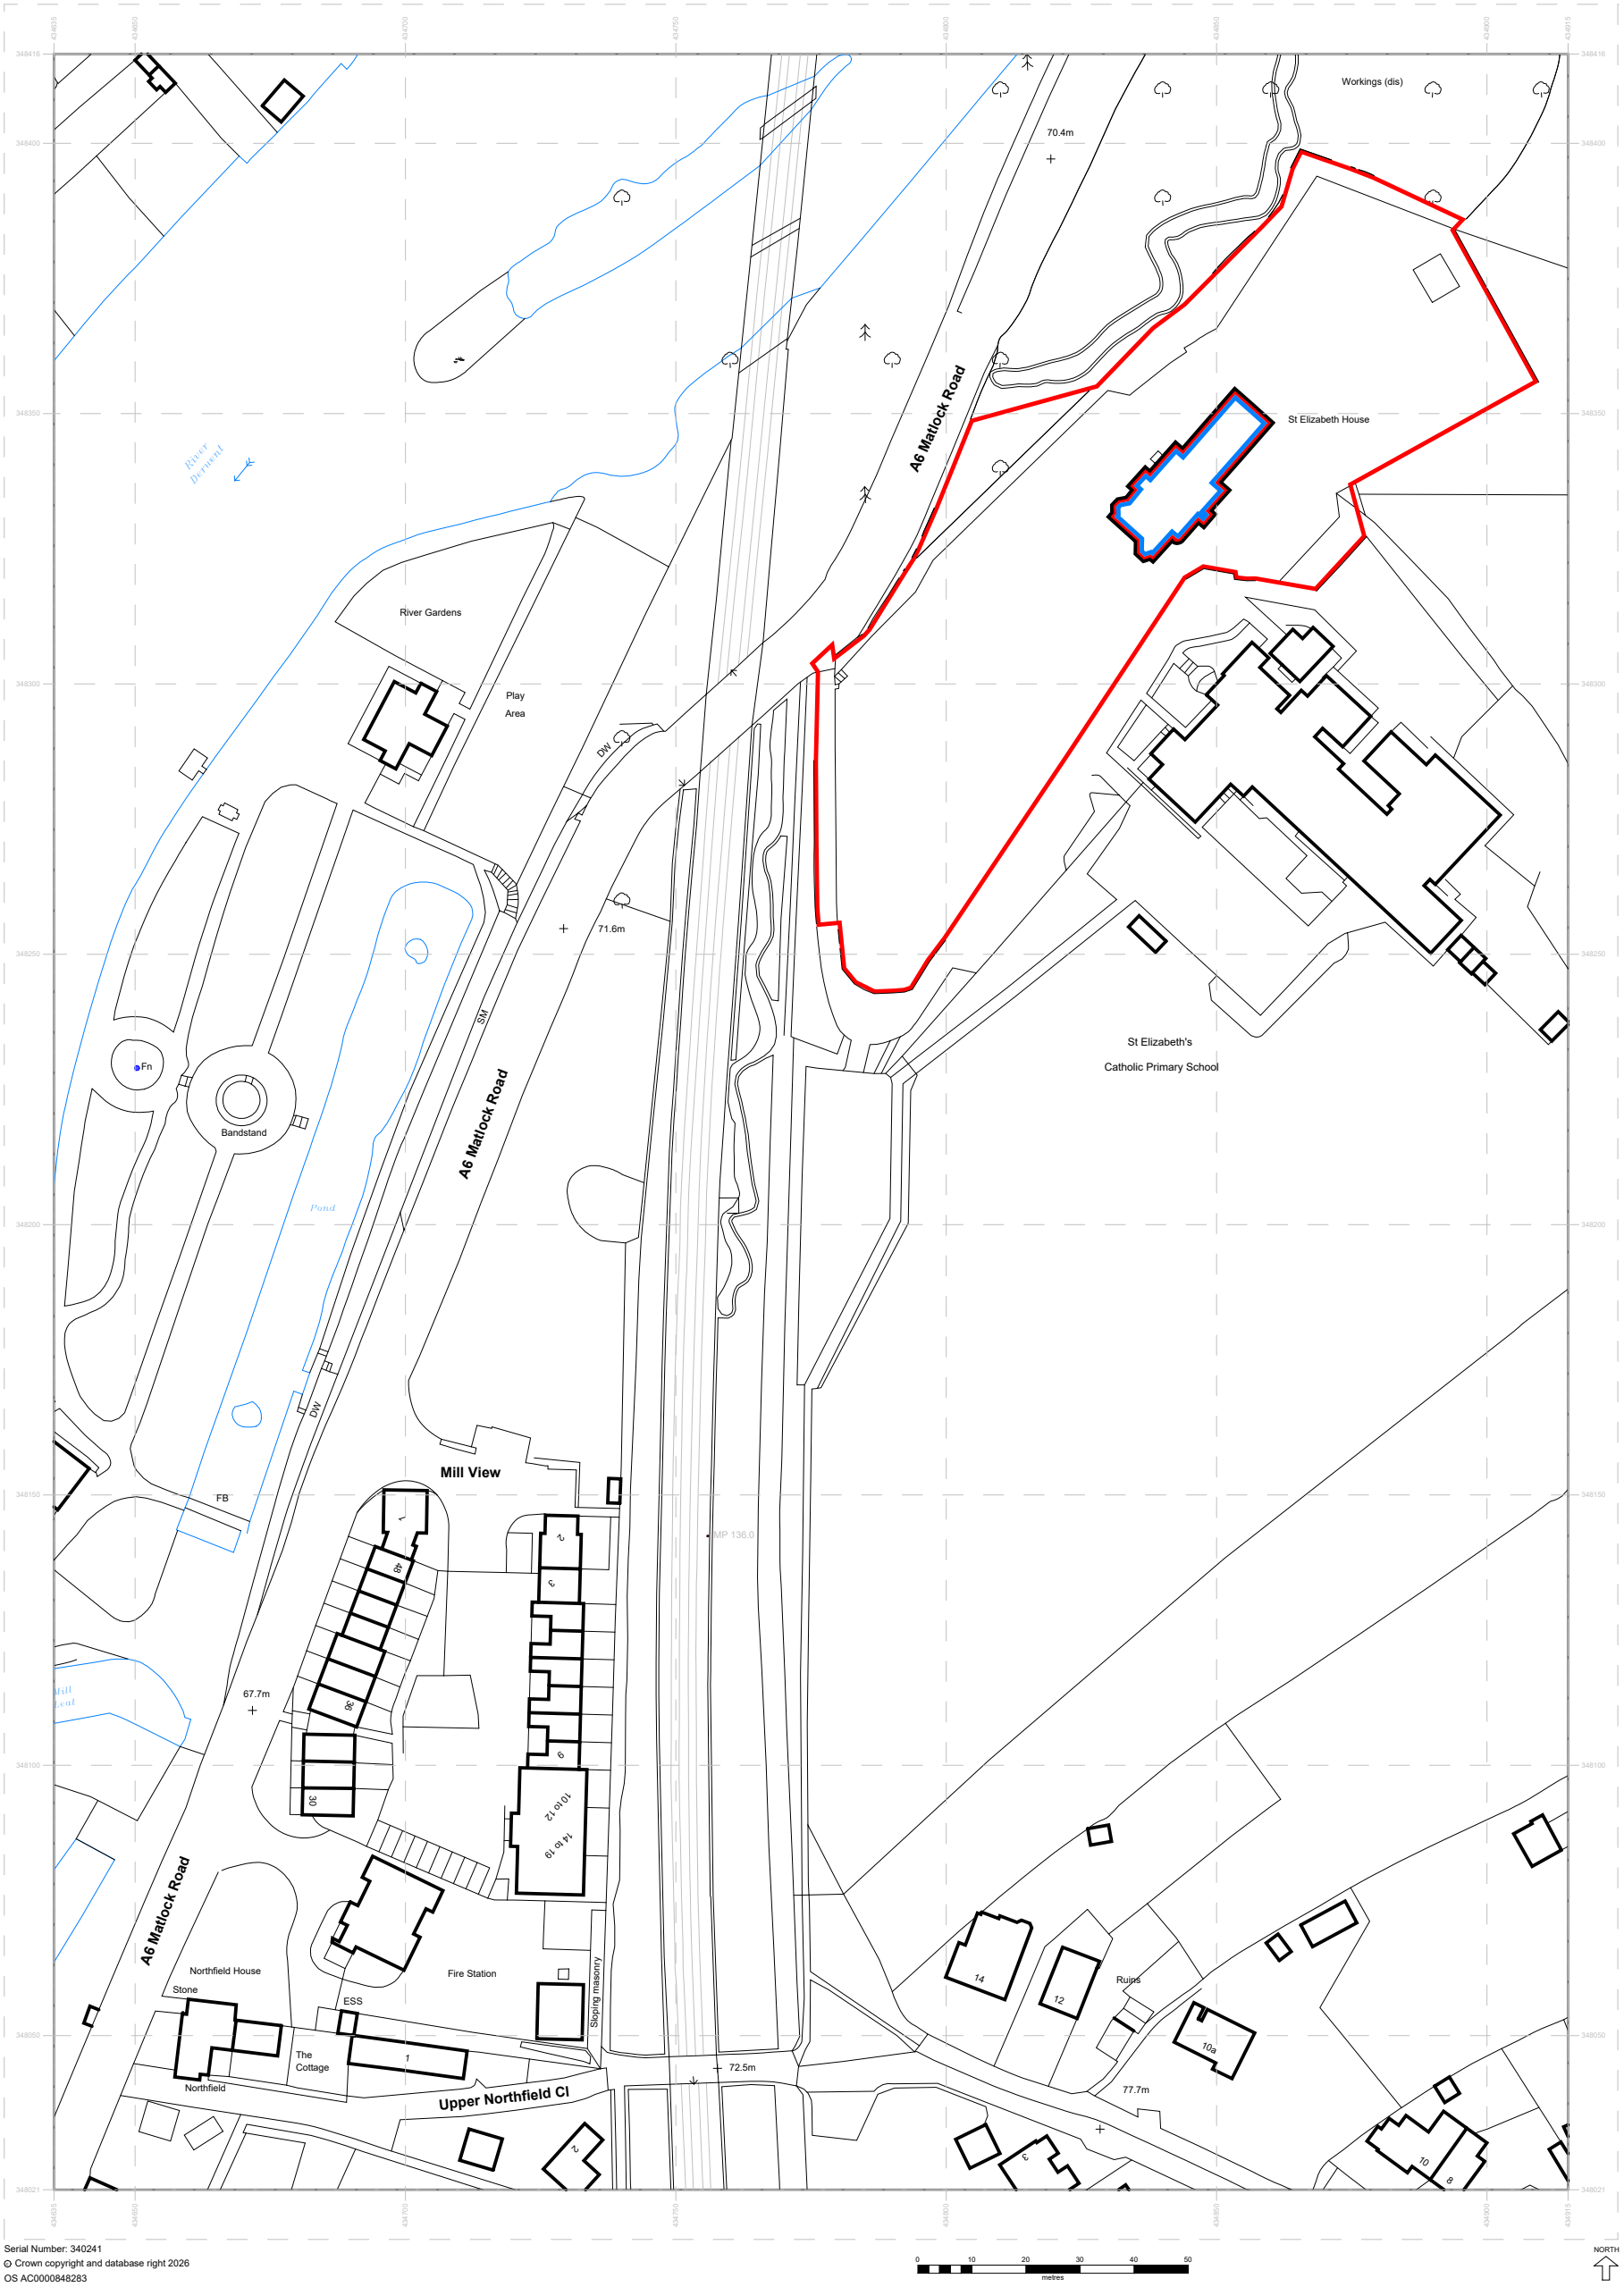

1 | Site Location Plan | 1 : 1250

Newark Studio
t: 01635 605100

Derby Studio
t: 01332 557557

Manchester Studio
t: 0161 8261042

GUY TAYLOR ASSOCIATES
NEWARK / MANCHESTER / DERBY

- All rights described in chapter IV of the copyright, designs and patents act 1988 have been generally asserted
- Where any drawing is to be read in conjunction with another, including specialists, the two drawings shall be cross-checked and any descrepancies reported to the architect before the work is put in hand
- All dimensions are in millimeters, all levels are in metres, unless shown otherwise
- Any discrepancies in dimensions or details on or between these drawings/specifications should be drawn to the attention of the Guy Taylor Associates and or the engineer in writing for clarification
- Drawing prepared solely for the use of client, as detailed in text box, and is not to be copied, lent or used by any third party without written permission

A3
Original Sheet Size

STATUS Planning

rev	date	issued	description
P01	25/09/202 6		Revised to incorporate LPA comments

PROJECT
St Elizabeth House
Matlock Road
Belper
DE56 2JD

CLIENT
Resurrection Group Ltd.

DRAWING TITLE
Site Location Plan

SCALE
1 : 1250

DATE	DRAWN	CHK	DRAWING NUMBER	REV
Sept '26	PS	PS	**812.1516.3-(08)001**	P01

© COPYRIGHT

C:\Users\JacobFlint\Guy Taylor Associates\GTA - Derby - 01 Projects\Resurrection 812.1516.3 St Elizabeths House, House\04 - Model Files\406 REVIT\Model File.rvt