

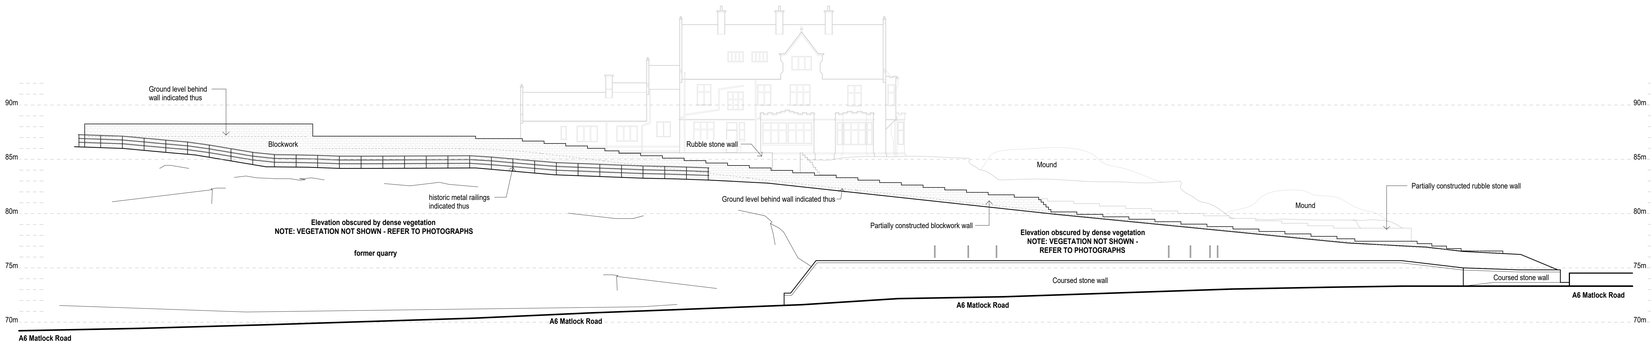



1 | Existing Boundary Wall 01 - Elevation | 1 : 200

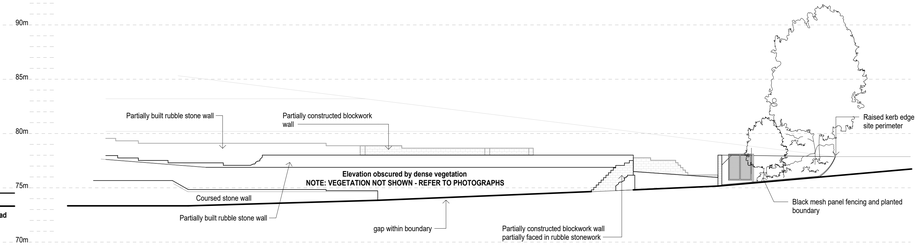


2 | Existing Boundary Wall 02 - Elevation | 1 : 200

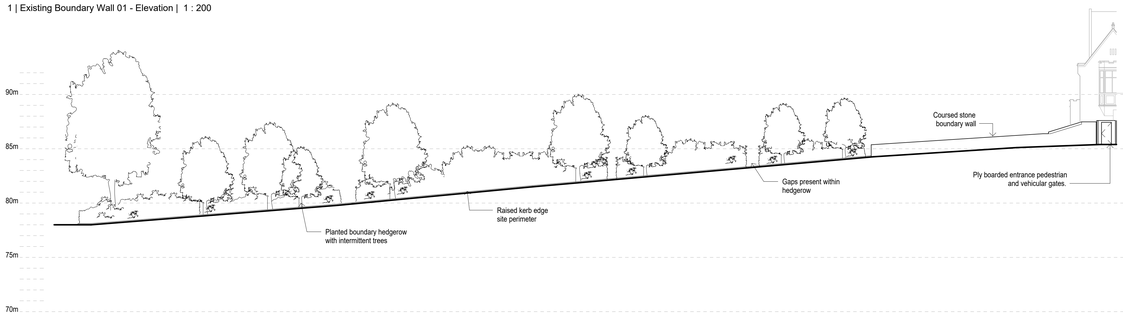


3 | Existing Boundary Wall 03 - Elevation | 1 : 200

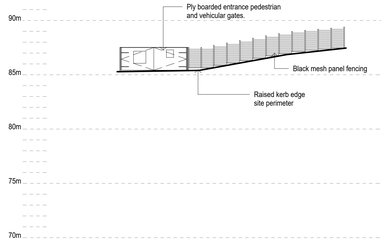


4 | Existing Boundary Wall 04 - Elevation | 1 : 200

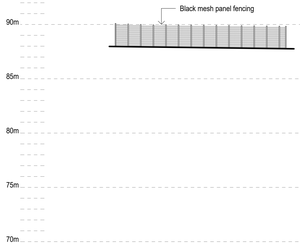


5 | Existing Boundary Wall 05 - Elevation | 1 : 200

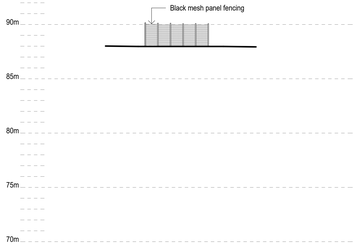


6 | Existing Boundary Wall 06 - Elevation | 1 : 200

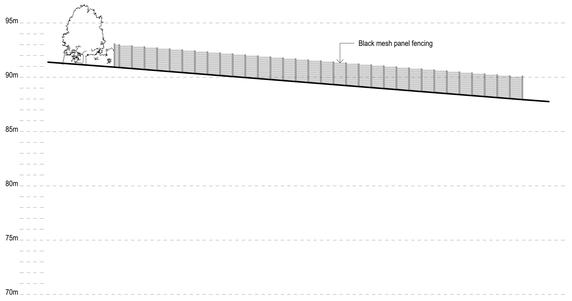


7 | Existing Boundary Wall 07 - Elevation | 1 : 200

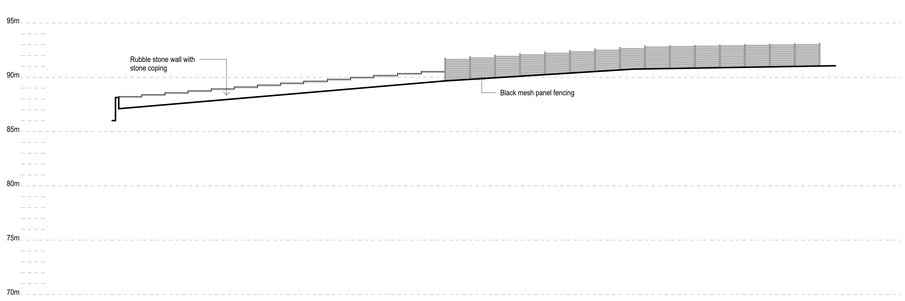

8 | Existing Boundary Wall 08 - Elevation | 1 : 200

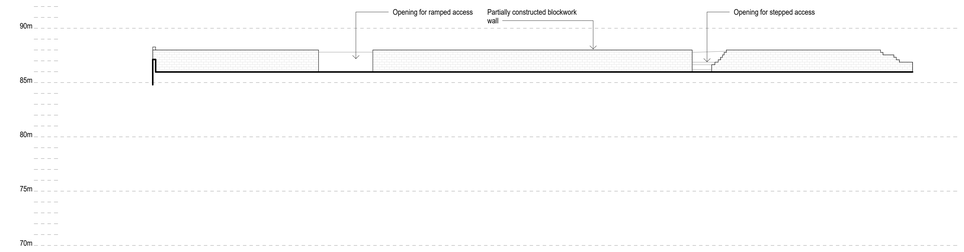


9 | Existing Retaining Wall 01 - Elevation | 1 : 200

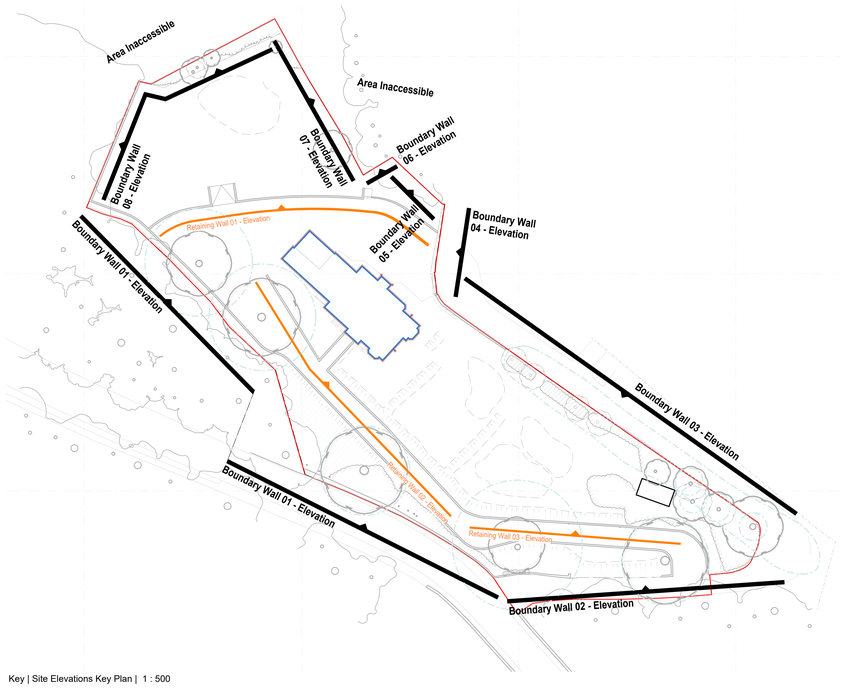

Key | Site Elevations Key Plan | 1 : 500



10 | Existing Retaining Wall 02 - Elevation | 1 : 200

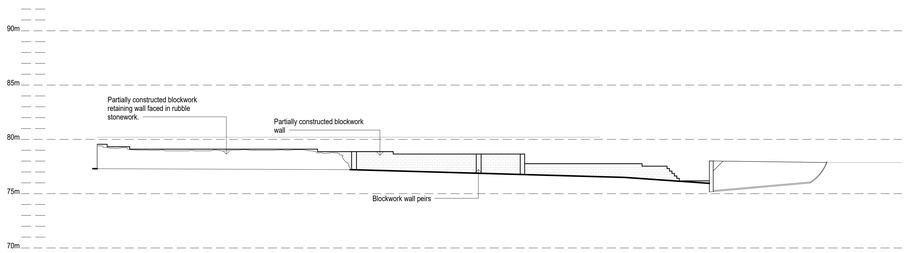

11 | Existing Retaining Wall 03 - Elevation | 1 : 200

0m 4m 8m 12m 16m 20m

VISUAL SCALE 1:200 @ A0

rev	date	issued	description
P01	25/09/2026		Revised to incorporate LPA comments

Newark Studio
t. 01636 605100

Derby Studio
t. 01332 557557

Manchester Studio
t. 0161 8261042

GUY TAYLOR ASSOCIATES
NEWARK / MANCHESTER / DERBY

A0
Original Sheet Size

STATUS
Planning

- All rights described in chapter IV of the copyright, designs and patents act 1988 are hereby expressly reserved.
- Where any drawing is to be read in conjunction with another, including specialists, the two drawings shall be cross-checked and any descrepancies reported to the architect before the work is put in hand
- All dimensions are in millimeters, all levels are in metres, unless shown otherwise
- Any discrepancies in dimensions or details on or between these documents should be referred to the architect or the author Guy Taylor Associates and or the engineer in writing for clarification.
- Drawing prepared solely for the use of client, as detailed in text box, and is not to be copied, lent or used by any third party without written permission

PROJECT
St Elizabeth House
Matlock Road
Belper
DE56 2JD

CLIENT
Resurrection Group Ltd.

DRAWING TITLE
Existing Boundary & Retaining Wall Eles.

SCALE	DATE	DRAWN	CHK
As indicated	09/30/26	JF	PS

DRAWING NUMBER
812.1516.3-(08)103

REVISION
P01

© COPYRIGHT

C:\Users\JackFord\Guy Taylor Associates\GTA - Derby - IT Projects\Resurrection (P1) 1516.3 St Elizabeths House, Howard\3 - Model Files\RVT R23\Project Files\