




1 | Proposed Boundary Wall 01 - Elevation | 1 : 200

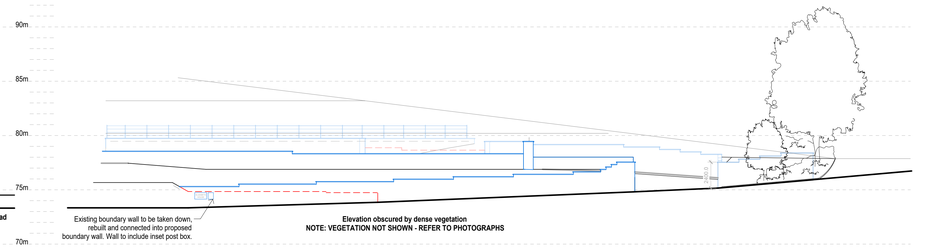


2 | Proposed Boundary Wall 02 - Elevation | 1 : 200

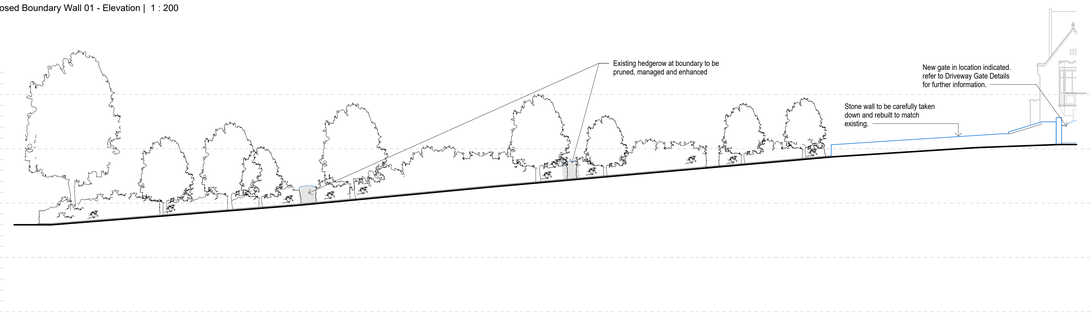


3 | Proposed Boundary Wall 03 - Elevation | 1 : 200

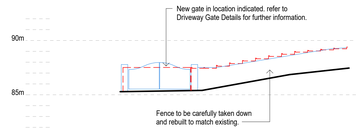

4 | Proposed Boundary Wall 04 - Elevation | 1 : 200

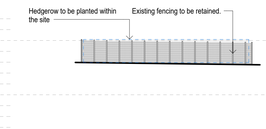

5 | Proposed Boundary Wall 05 - Elevation | 1 : 200

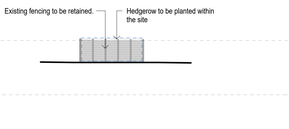


6 | Proposed Boundary Wall 06 - Elevation | 1 : 200

7 | Proposed Boundary Wall 07 - Elevation | 1 : 200

8 | Proposed Boundary Wall 08 - Elevation | 1 : 200

9 | Proposed Retaining Wall 01 - Elevation | 1 : 200

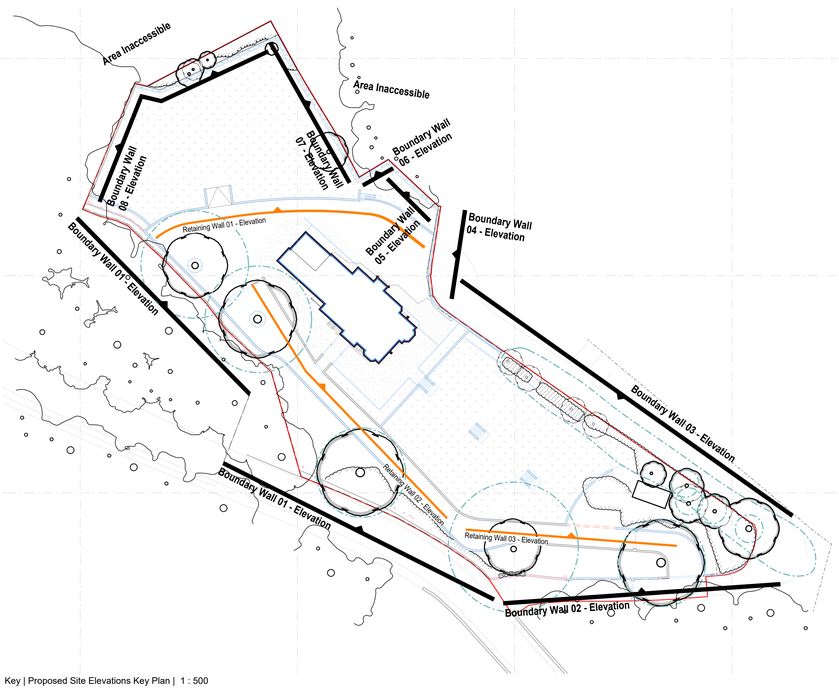

Key | Proposed Site Elevations Key Plan | 1 : 500

10 | Proposed Retaining Wall 02 - Elevation | 1 : 200

11 | Proposed Retaining Wall 03 - Elevation | 1 : 200

Drawing Key

- Existing
- Demolition
- Proposed

0m 4m 8m 12m 16m 20m

VISUAL SCALE 1:200 @ A0

rev	date	issued	description
P01	25/09/2026		Revised to incorporate LPA comments

Newark Studio
t. 01636 605100

Derby Studio
t. 01332 557557

Manchester Studio
t. 0161 8281042

GUY TAYLOR ASSOCIATES
NEWARK | MANCHESTER | DERBY

- All rights described in chapter IV of the copyright, designs and patents act 1988 have been generally asserted
- Where any drawing is to be read in conjunction with another, including specialists, the two drawings shall be cross-checked and any discrepancies reported to the Guy Taylor Associates and/or in hand
- All dimensions are in millimeters, all levels are in metres, unless shown otherwise
- Any discrepancies in dimensions or details on or between these drawings/specifications should be drawn to the attention of the Guy Taylor Associates and or the engineer in writing for clarification
- Drawing prepared solely for the use of client, as detailed in text box, and is not to be copied, lent or used by any third party without written permission

A0
Original Sheet Size

STATUS
Planning

PROJECT
St Elizabeth House
Matlock Road
Belper
DE56 2JD

CLIENT
Resurrection Group Ltd.

DRAWING TITLE
Proposed Boundary & Retaining Wall Eles.

SCALE	DATE	DRAWN	CHK
As indicated	09/30/26	JF	PS

DRAWING NUMBER
812.1516.3-(08)203

REVISION
P01

© Guy Taylor Associates (GTA) - Derby - P:\Projects\Resurrection (PG) 1516.3 St Elizabeths House, Howard St - Model Files\08 REVITfiles\812.1516.3-(08)203 P01.rvt
COPYRIGHT