

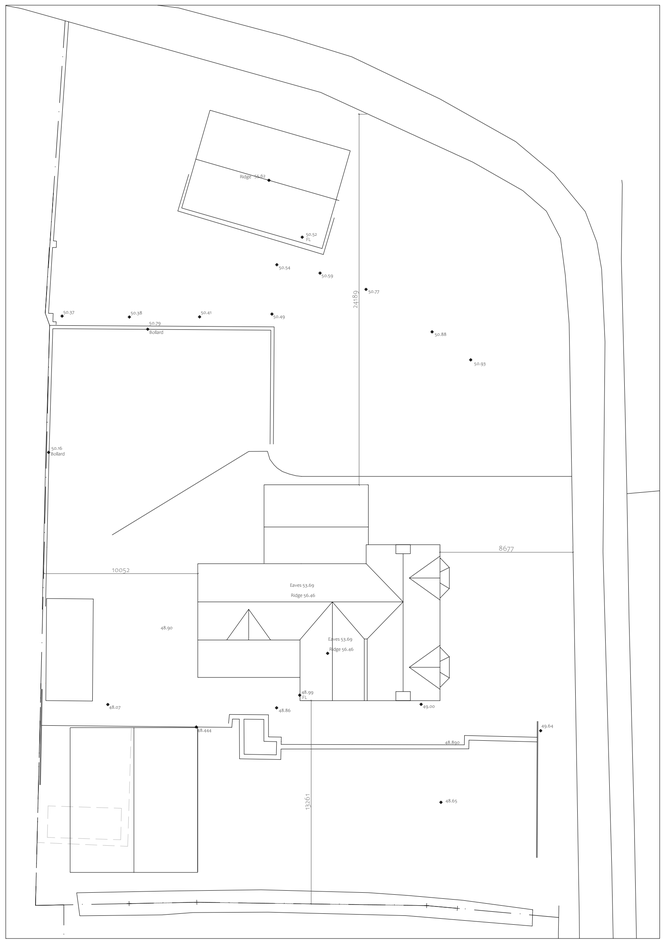


Existing Site Block Plan
Scale 1: 200

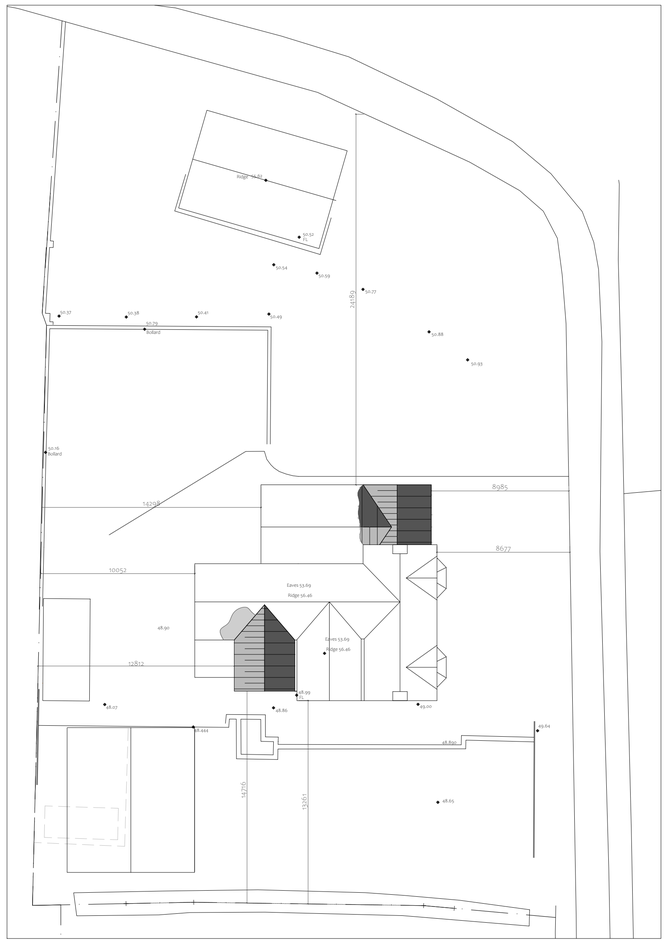

Proposed Site Block Plan
Scale 1: 200

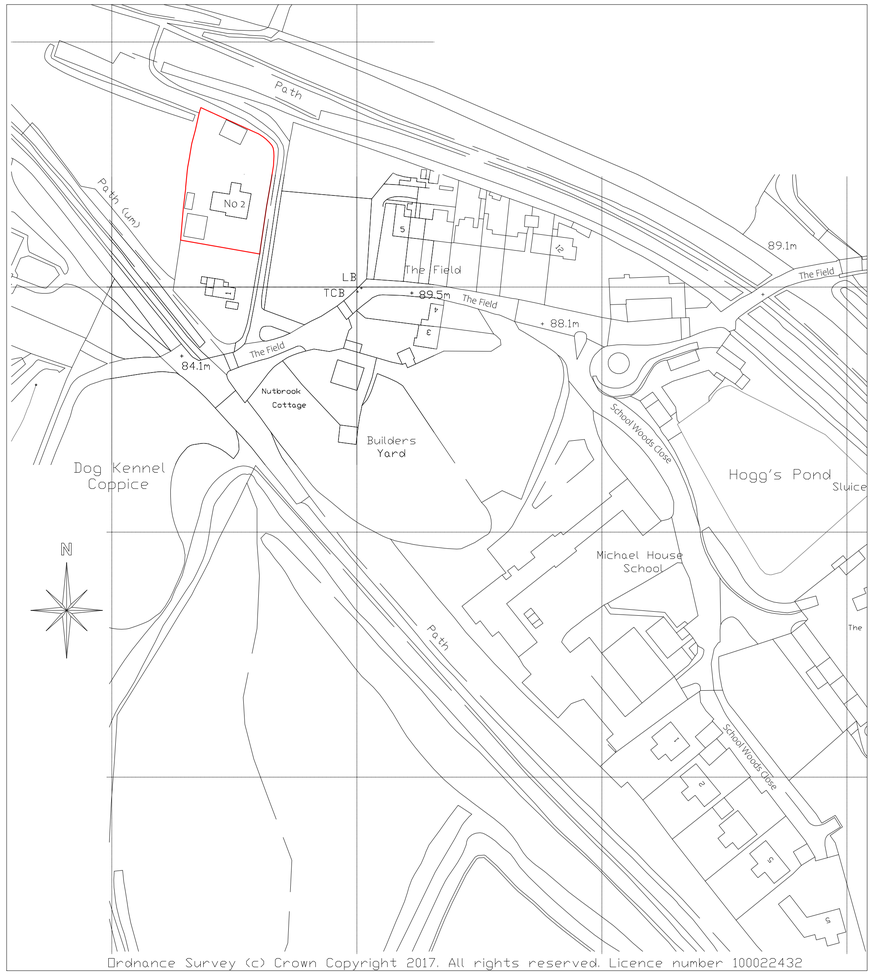

Site Location Plan
Scale 1: 1250

PLANNING ISSUE

Rev	By	Date	Details
C	MO	07/10/26	Scheme further revised to conservation officer comments
B	MO	02/10/26	Scheme Revised following conservation officer comments
A	MO	29/07/26	Site Location Plan enlarged

PROPOSED

Proposed 1st Floor Side Extension and single storey side extension

LOCATION

No2 The Field
Shipley
Heanor
DE75 7JH

CLIENT

Luigi Lobina

DRAWING TITLE

Proposed Block Plans

Drawn By	Date	Dwg.No	Rev
MO	June 2026	KJ3749/03	C

Scales @ A1					1:200	1:1250

Shrewsbury Office
Castle Gates
Shrewsbury
SY1 2AB

1st Floor
6-8 Bath Street
Ilkeston
Derbyshire
DE7 8FB

T: 0115 944 5138
E: enquiry @laceyandowen.co.uk
WWW.LACEYANDOWEN.CO.UK

Lacey & Owen Architectural Services Ltd
CIAT Registered Practice

DO NOT SCALE:
From this drawing all dimensions are in millimetres unless otherwise stated any discrepancies are to be reported to Lacey & Owen Architectural Services Ltd.

RELEVANT DRAWINGS:
This drawing is to be read in conjunction with all other relevant drawings and details

DRAWING COPYRIGHT:
This drawing and all other relevant drawings is the property of Lacey & Owen Architectural Services Ltd. and should not be copied or altered in any way without prior consent

0 1m 5m