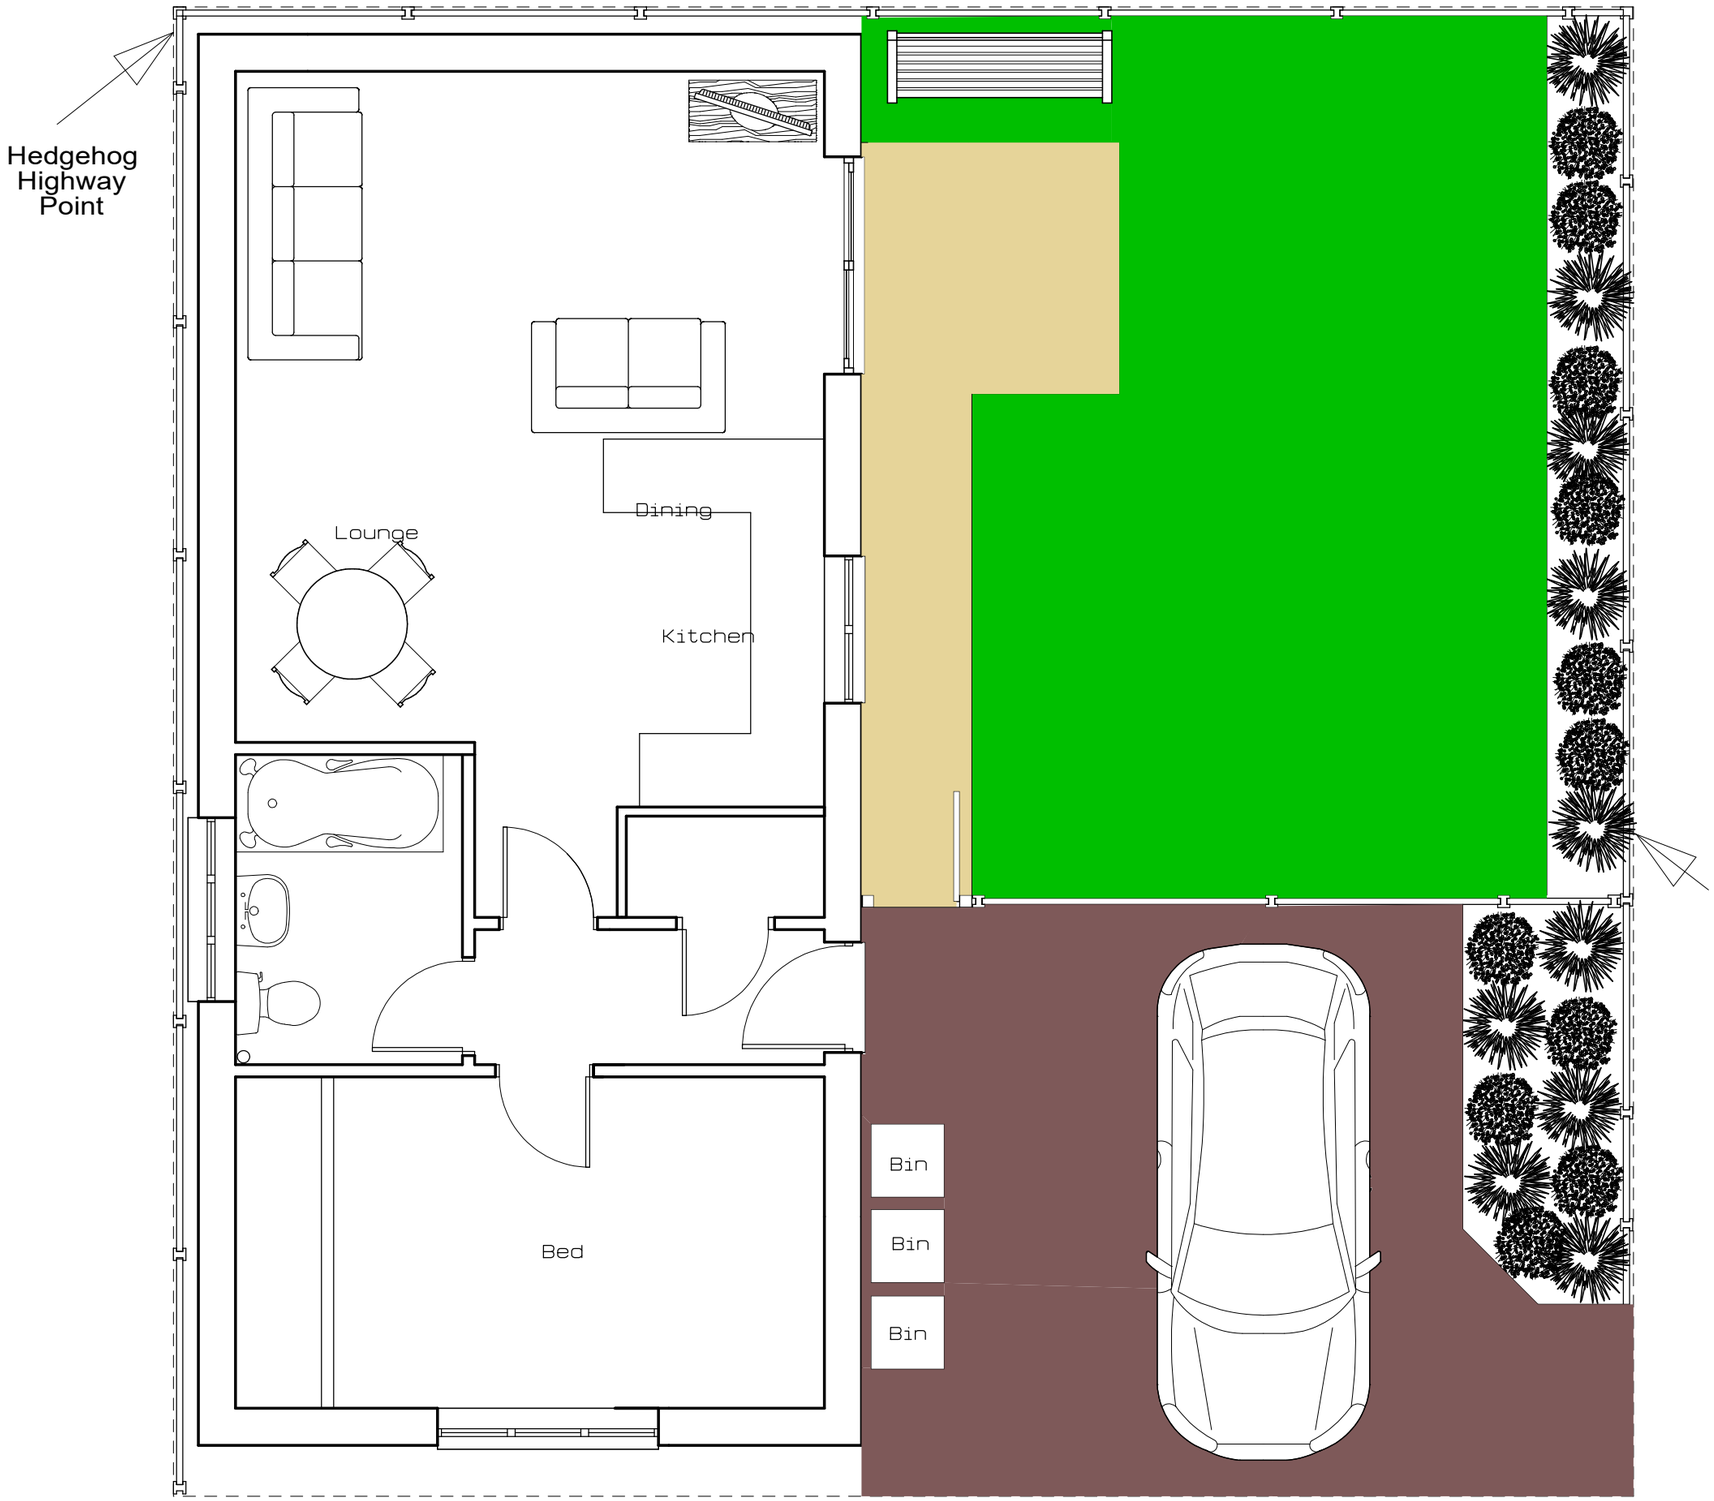

Grass

Paving

Tarmac

Drwg No - AD/131/12E

Scale 1:50 - A3

Proposed Landscaping Plan

PROPOSED BUNGALOW TO THE REAR OF 34 HIGH STREET, RIDDINGS