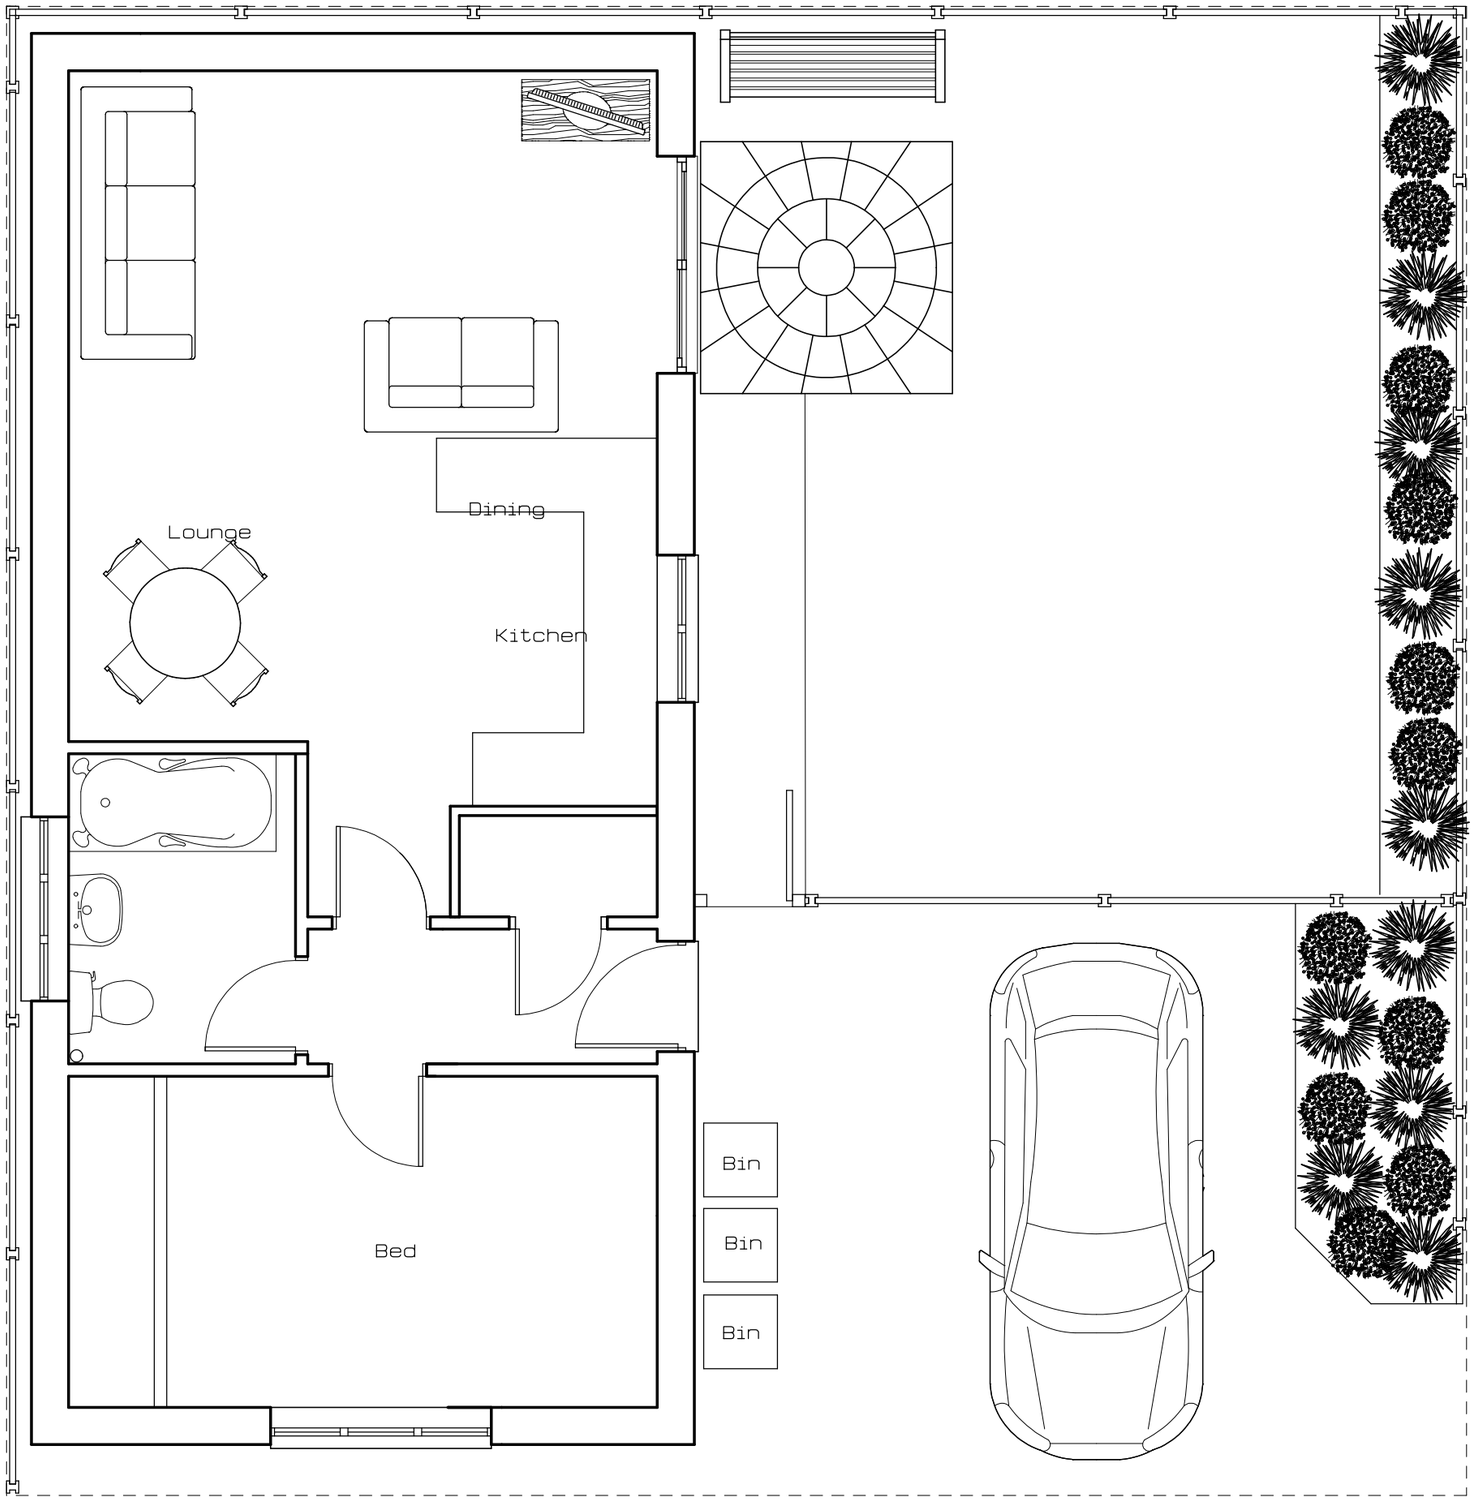

Internal Building Area
- 52.30m2

Garden Area
- 45.59m2

Parking & Access Area
- 30.22m2

Drwg No - AD/131/15E

Scale 1:50 - A3

Proposed
Site
Plan

PROPOSED BUNGALOW TO THE REAR OF 34 HIGH STREET, RIDDINGS