
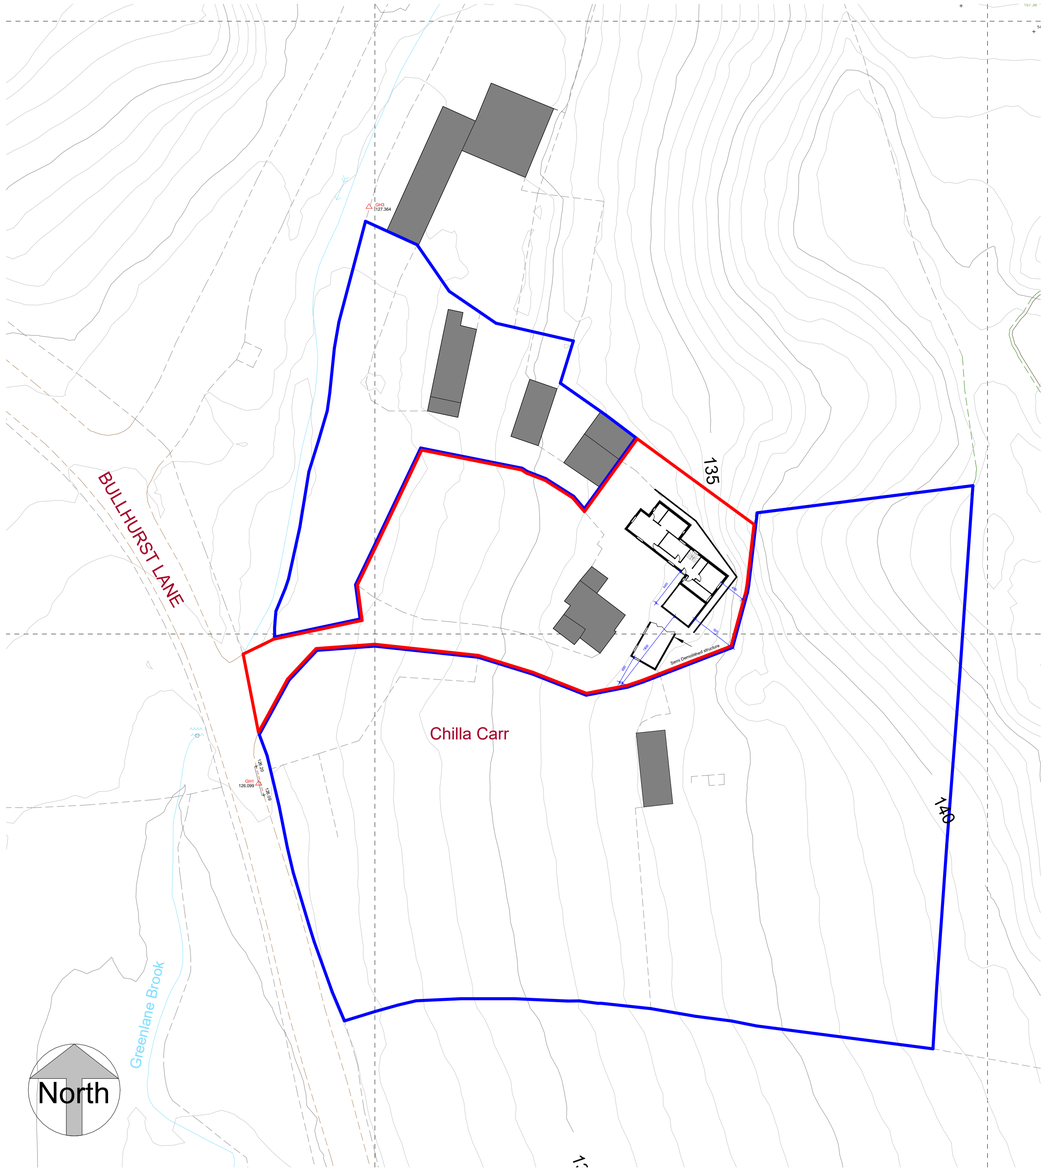


1 Existing Site Plan
1 : 500

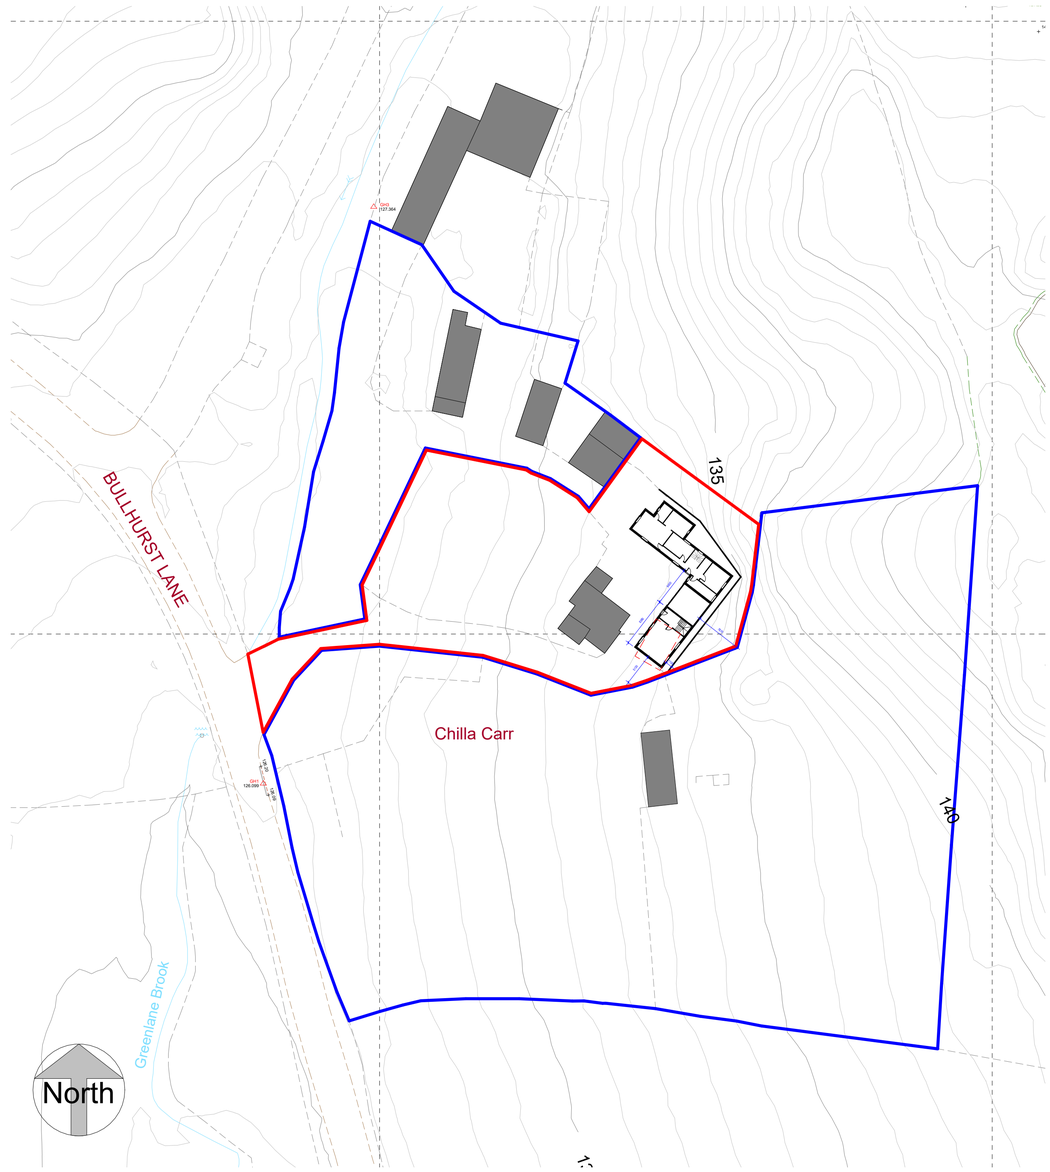

2 Proposed Site Plan
1 : 500

0m 10m 20m 30m 40m 50m

VISUAL SCALE 1:500 @ A1

Plan Key

- Application Site Boundary 2000 sq m
- Ownership Boundary
- Structure to be Demolished

Notes:

REV	DESCRIPTION	BY	DATE
A	Existing outbuilding structure plan added		11.10.26

STATUS: PLANNING

DESIGN

PROJECT NAME: Chilla Carr

SITE ADDRESS: Chilla Carr, Bullhurst Lane, Weston Underwood, DE6 4PA

CLIENT: Chris Ford

TITLE: Existing & Proposed Site Ground Floor Plans

SCALE AT A1:	DATE:	DRAWN:	CHECKED:
1 : 500	11.10.26		

PROJECT NO:	DRAWING NO:	REVISION:
DS0025	A002	A