
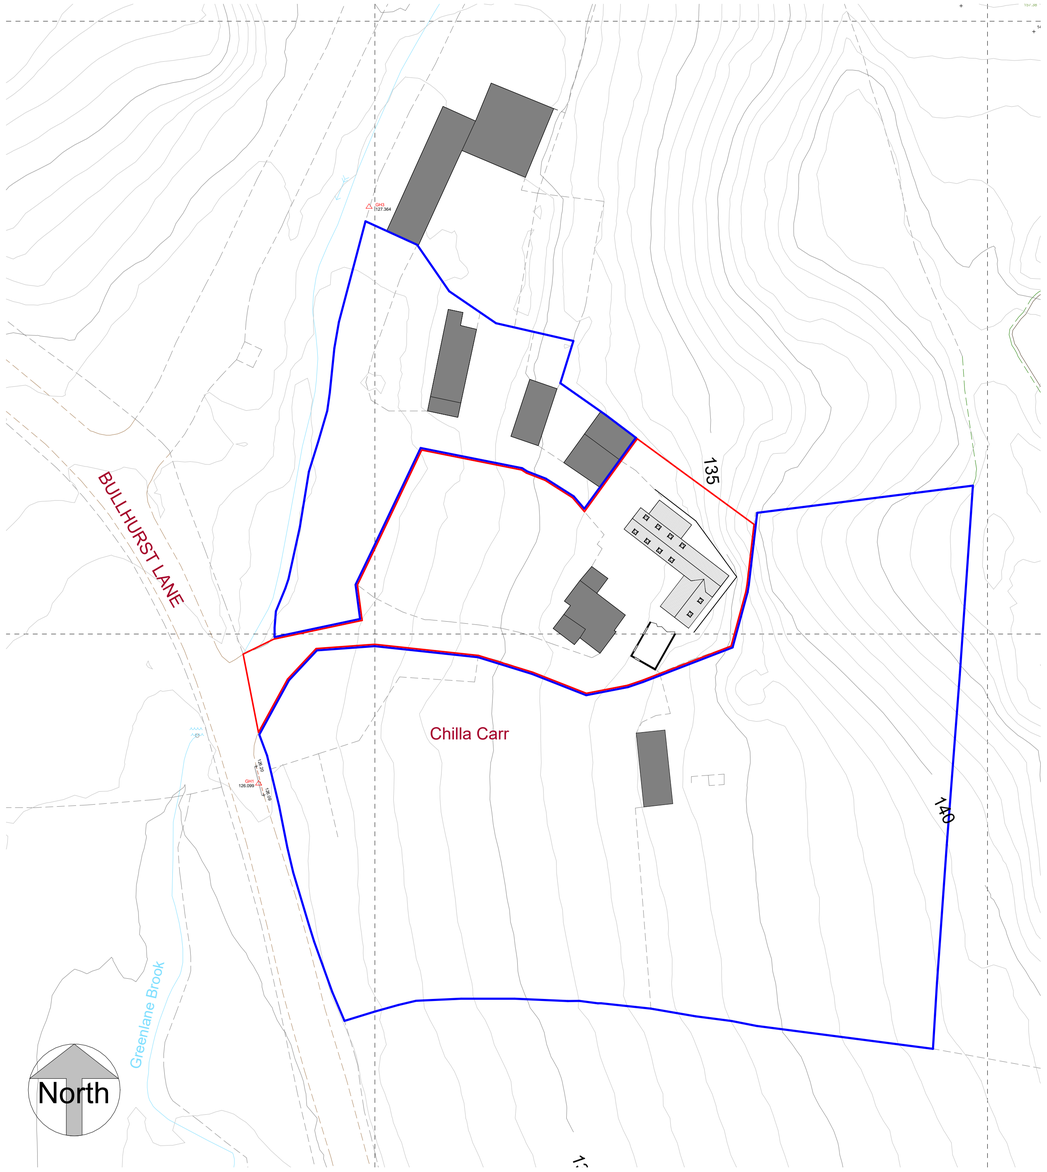


1 Existing Site Roof Plan
1 : 500

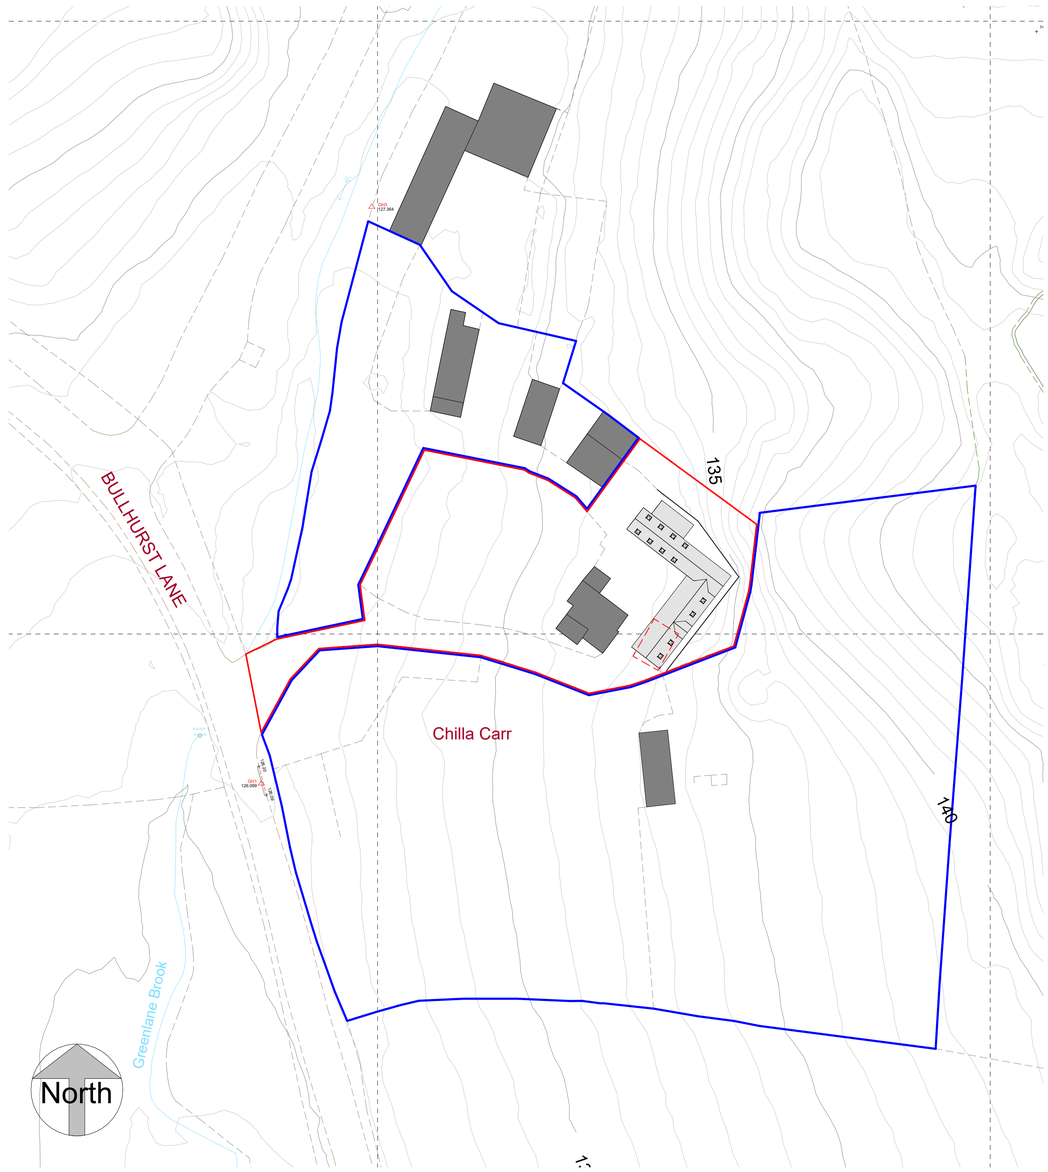

2 Proposed Site Roof Plan
1 : 500

0m 10m 20m 30m 40m 50m

VISUAL SCALE 1:500 @ A1

Plan Key

- Application Site Boundary 2000 sq m
- Ownership Boundary
- Structure to be Demolished

Notes:

REV	DESCRIPTION	BY	DATE
A	Existing outbuilding structure plan added		11.10.26

STATUS:
PLANNING

DESIGN

PROJECT NAME:
Chilla Carr

SITE ADDRESS:
Chilla Carr, Bullhurst Lane,
Weston Underwood, DE6 4PA

CLIENT:
Chris Ford

TITLE:
Existing & Proposed Site Roof Plans

SCALE AT A1:	DATE:	DRAWN:	CHECKED:
1 : 500	11.10.26		

PROJECT NO:	DRAWING NO:	REVISION:
DS0025	A003	A