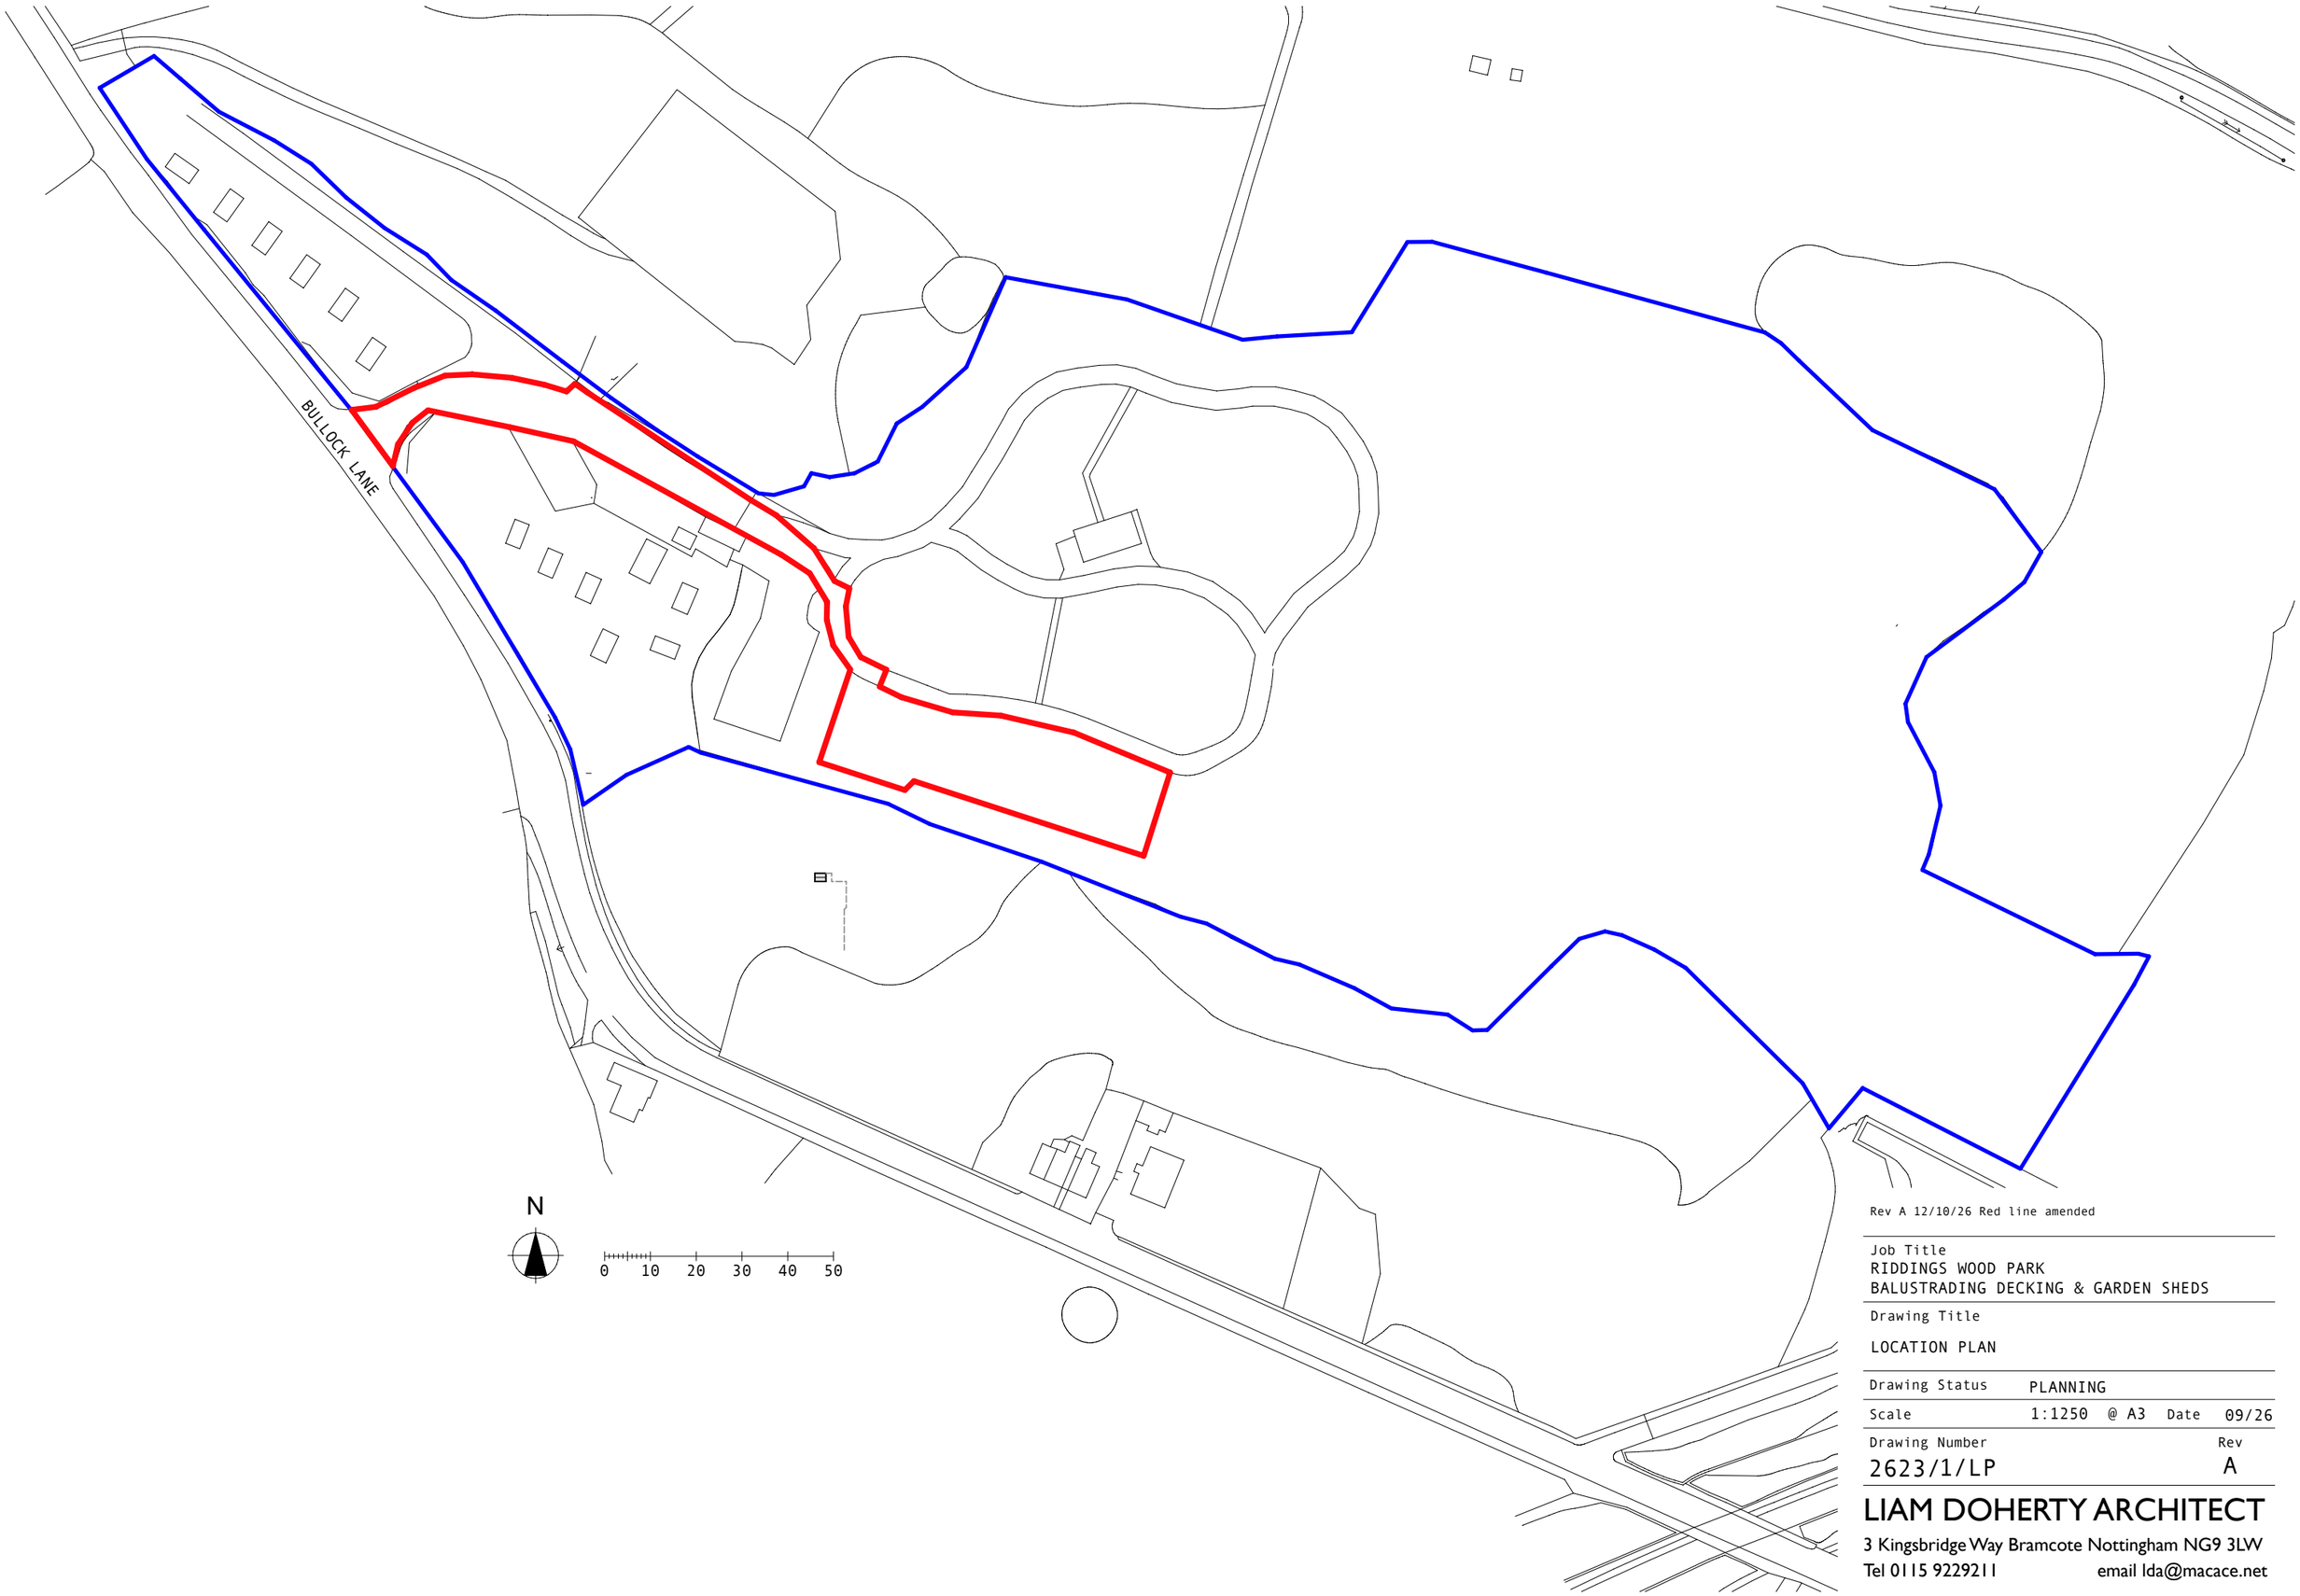


Rev A 12/10/26 Red line amended

Job Title
RIDDINGS WOOD PARK
BALUSTRADING DECKING & GARDEN SHEDS

Drawing Title
LOCATION PLAN

Drawing Status	PLANNING			
Scale	1:1250	@ A3	Date	09/26
Drawing Number				Rev
2623/1/LP				A

LIAM DOHERTY ARCHITECT
3 Kingsbridge Way Bramcote Nottingham NG9 3LW
Tel 0115 9229211 email lda@macace.net