21 Station Road

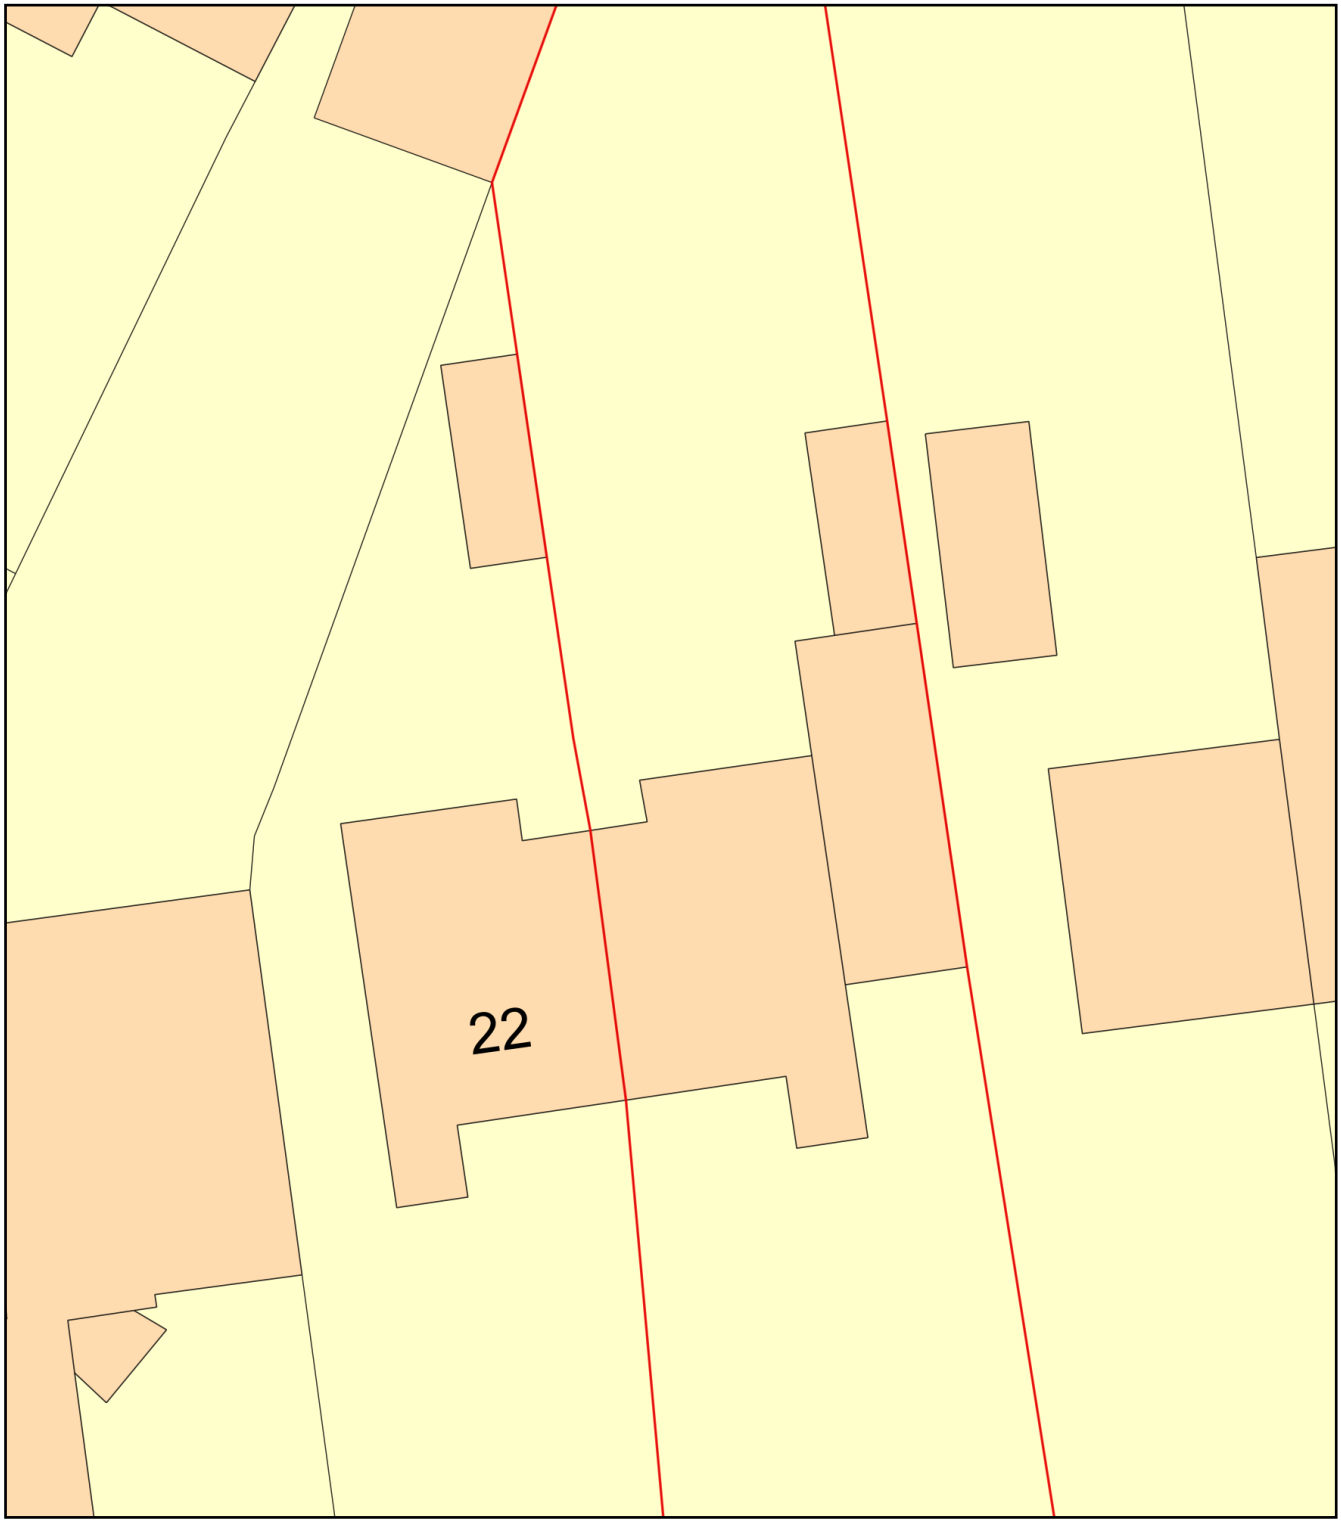

0 10

Metres

N

ReQuestaPlan

Plan Produced for: Declan McFadden

Date Produced: 12 Oct 2026

Plan Reference Number: TQRQM26285151510798

Scale: 1:200 @ A4

© Crown copyright and database rights 2025 OS 100042766