Copyright of this drawing is vested in Lang Architects and must not be copied without consent.

The drawings and Images are prepared for planning purposes only.

No dimensions or levels are to be taken from drawings and are to be confirmed on site.

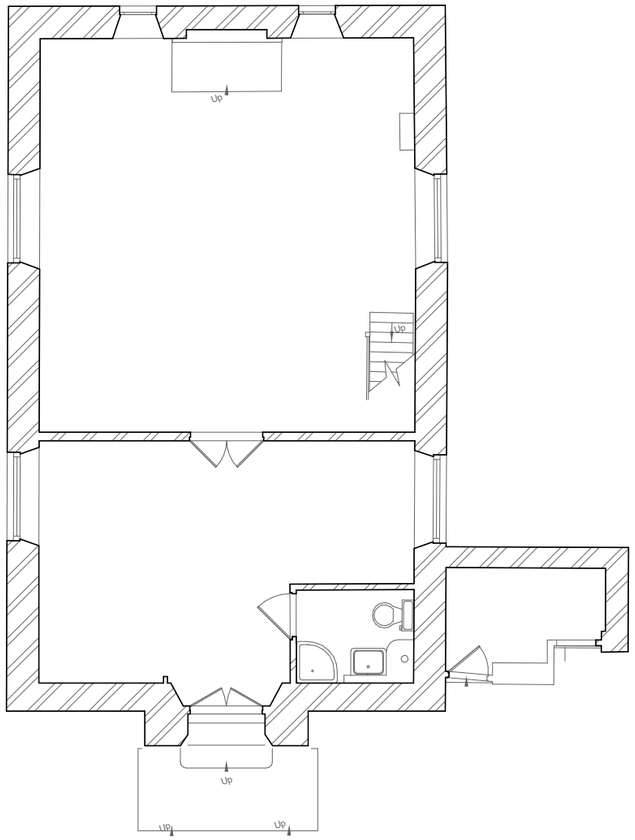

Level 00

1 : 100

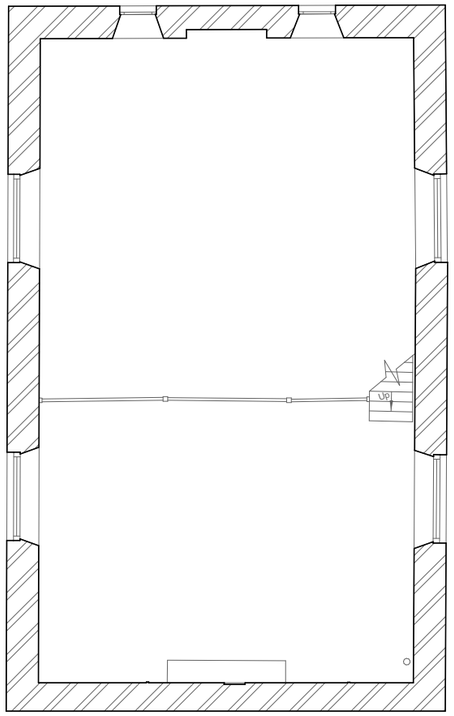

Level 01

1 : 100

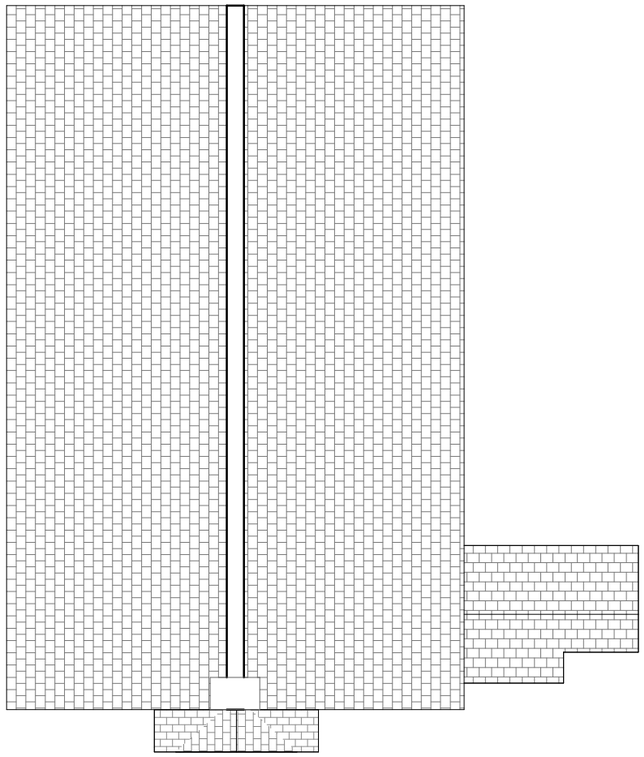

Roof Plan

1 : 100



GRAPHIC SCALE: 1:100

No.	Description	Date

LANG ARCHITECTS

info@langarchitects.co.uk

PROJECT

Old Methodist Chapel, Shottle

SHEET

Existing Plans

CLIENT

Maxine Smith

Date	Project number	Scale (@ A3)
011026	194	1 : 100

Drawn by	DRAWING NUMBER	REV
CL	LA-XP-0001	

Checked by

CL

06/10/2026 11:09:37