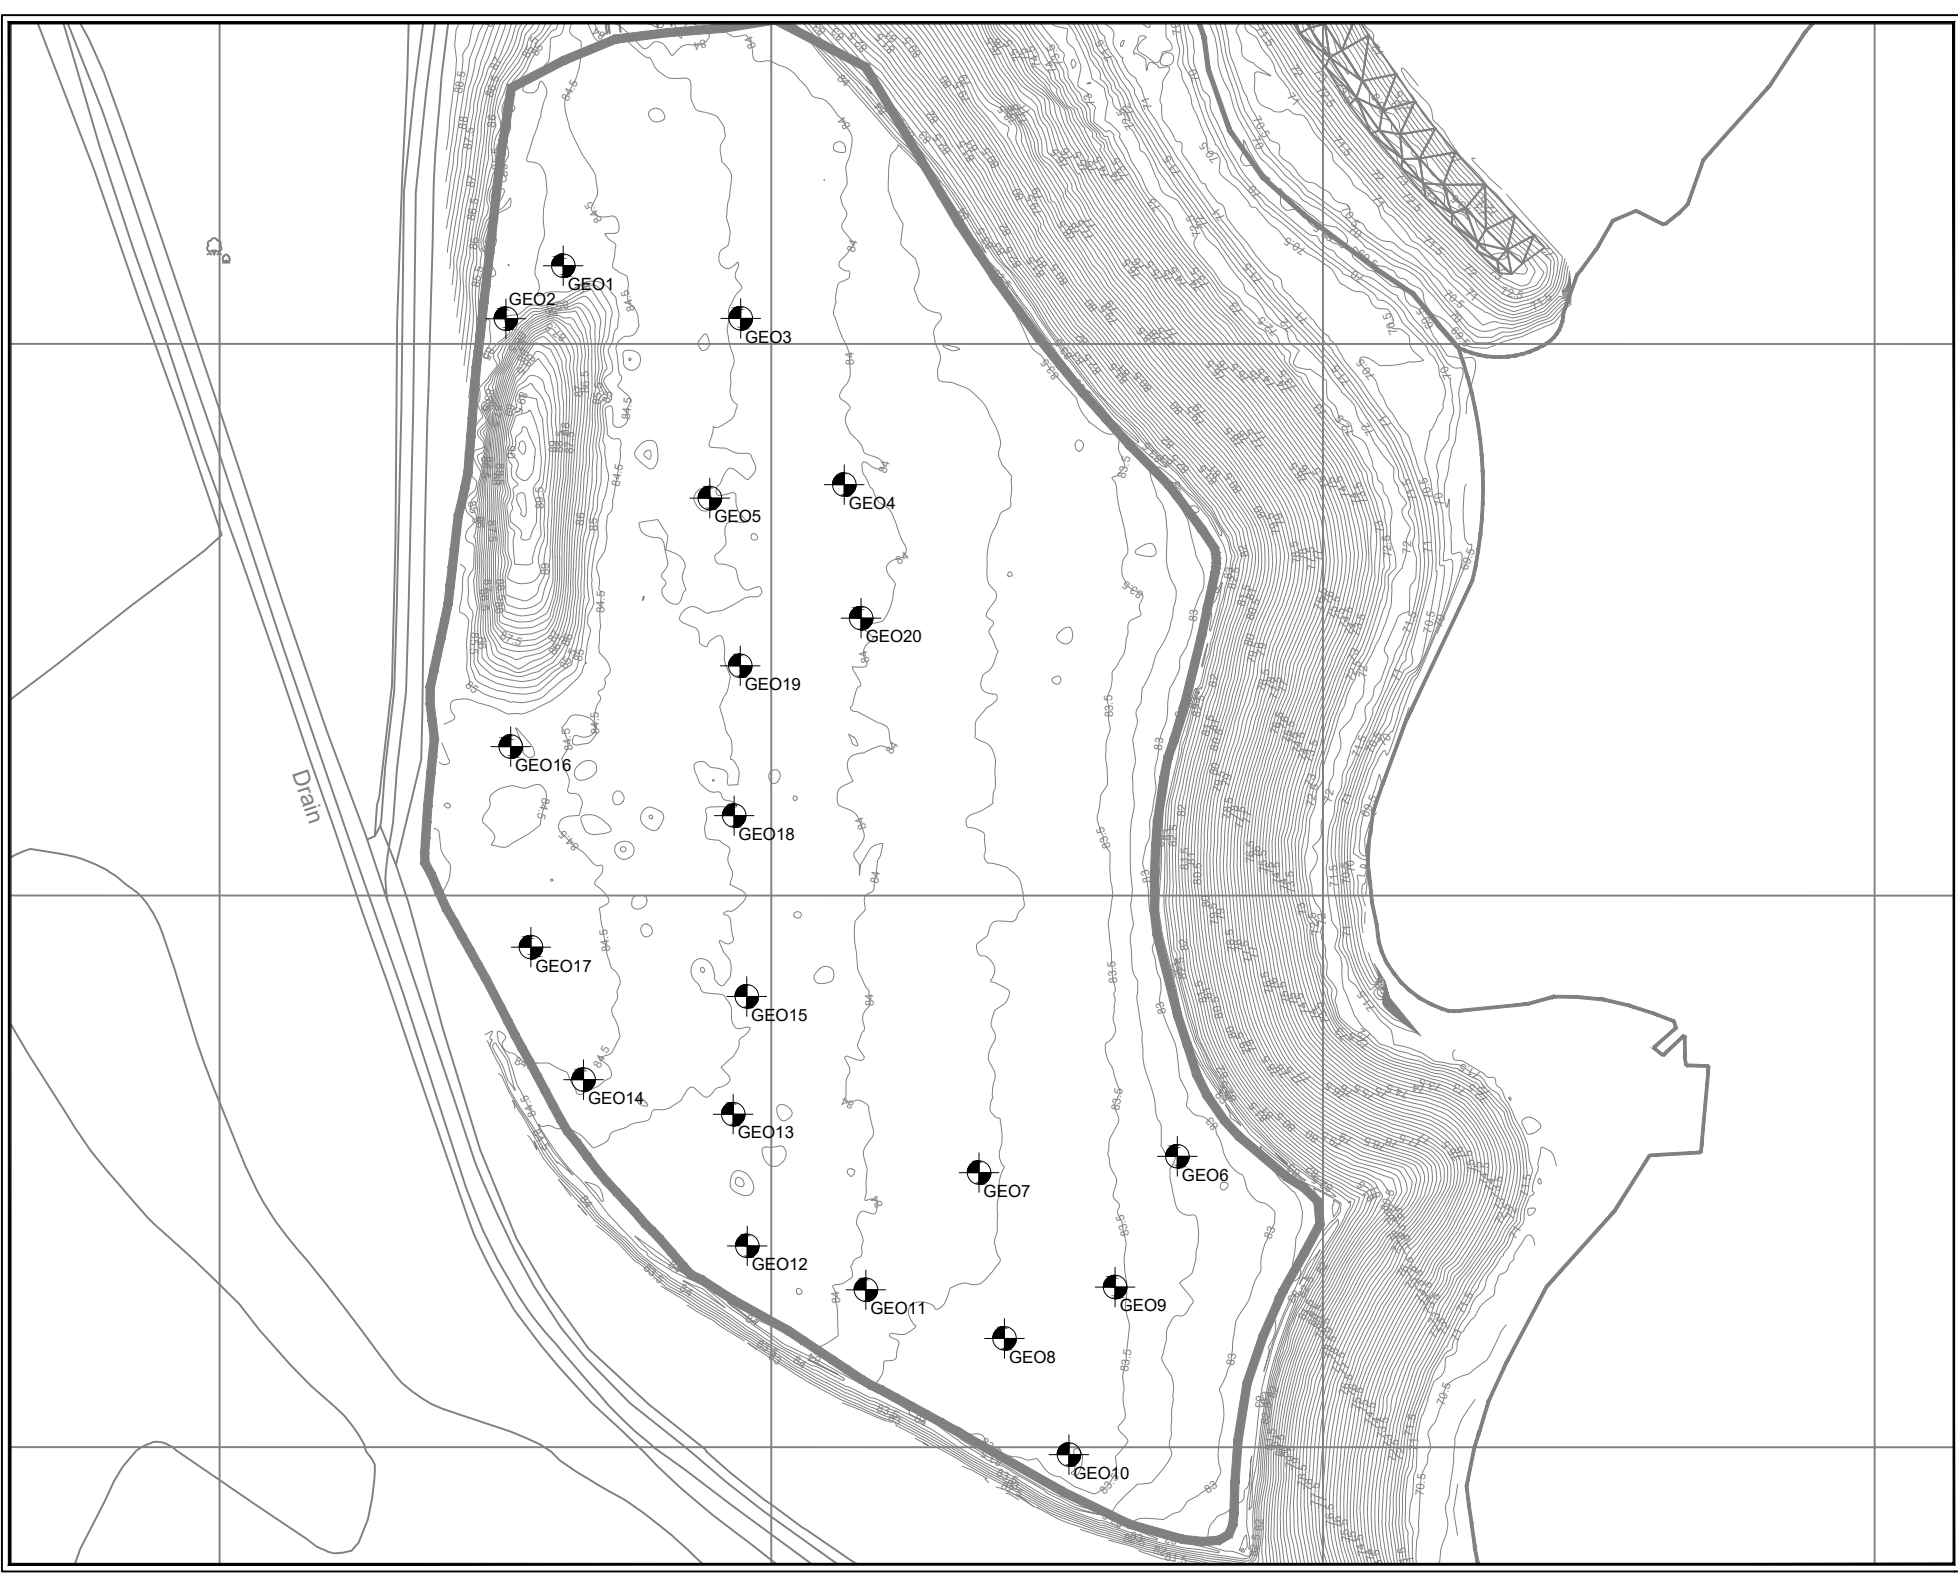


Notes

This drawing is the copyright of georisk management ltd and may not be reproduced, copied or used without express written permission.

This drawing is to be read in conjunction with all development drawings, and designers risk assessments.

This drawing must not be scaled. Work to figured dimensions only.

KEY

GEO — Dynamic Percussive Sampling Borehole Location

Rev	Date	Description	Initials

Client

OWL HOMES LIMITED

georisk MANAGEMENT

Varney House, 91 Spon Lane, West Bromwich B70 6AB
t. 0121 553 4044, f. 0121 553 1112
www.georisk-uk.com, email. enquiries@georisk-uk.com

Contract

PLOT D
SHIPLEY LAKESIDE

Drawing Title

EXPLORATORY HOLE LOCATION PLAN

Drawing Status	FINAL		
Drawn By	WB	Date	12/02/26
Checked/Approved	AMG	Date	12/02/26
Scale	NTS	Drawing Number	26006/1