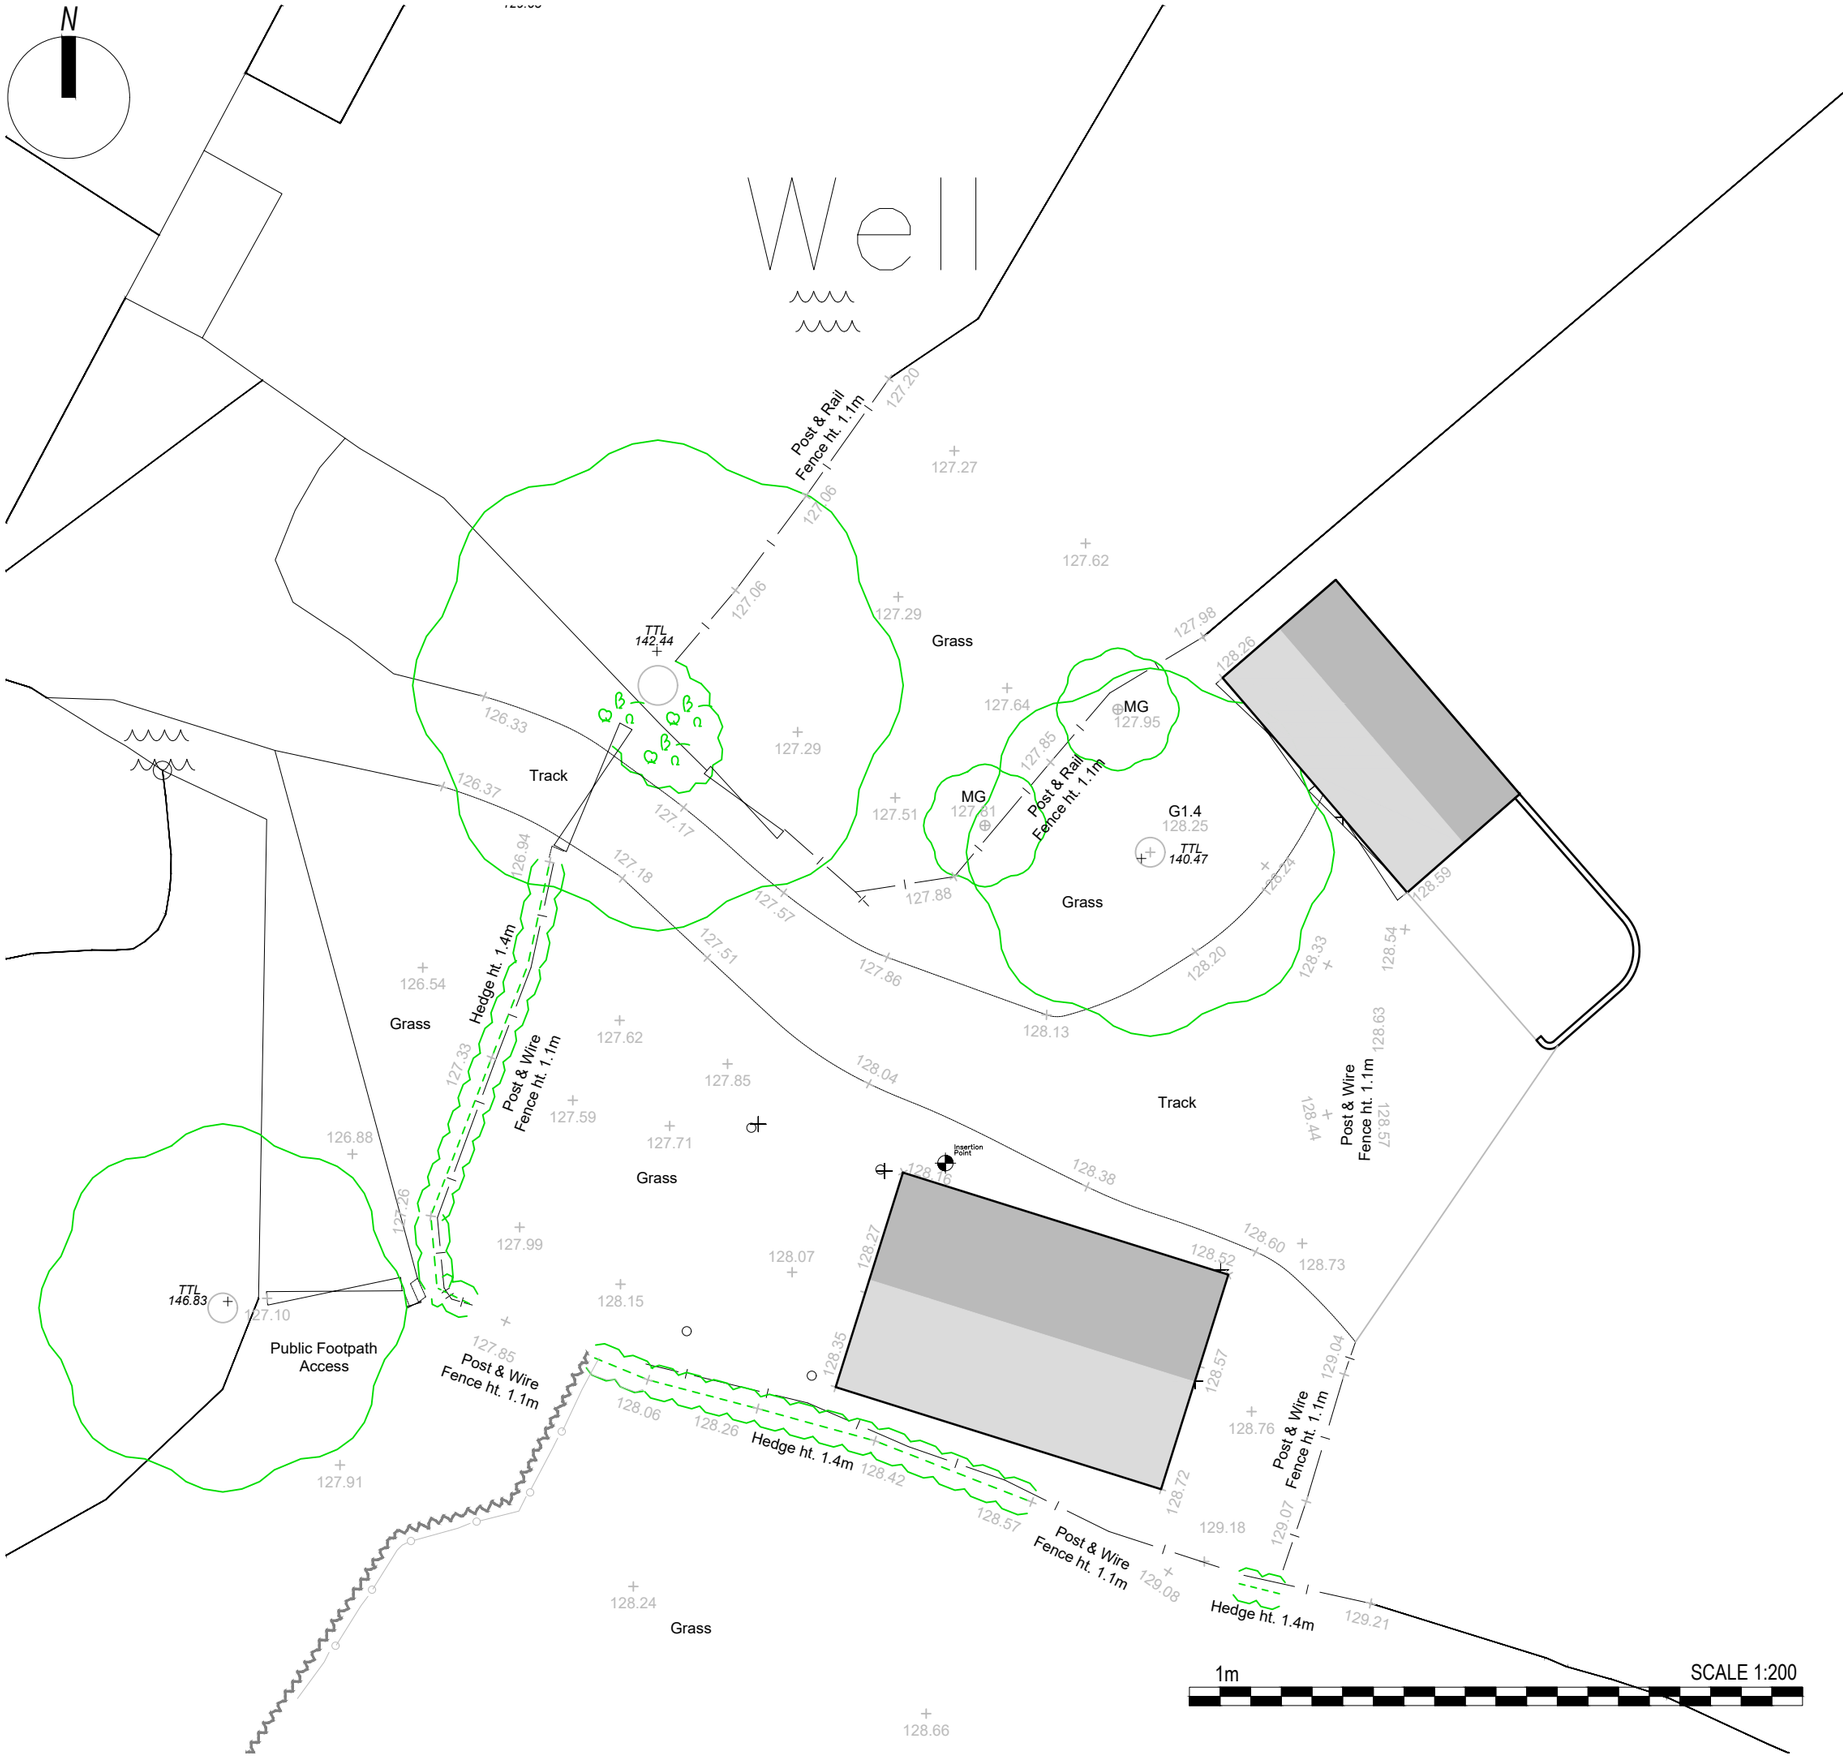

REVB	Revisions Following Planner comments	15/10/26 AC
REVA	Revisions Following client comments	16/09/26 AC

PlanningDesign
PLANNING | ARCHITECTURE | HERITAGE

Second Floor, Suite 3
Woburn House
Vernon Gate
Derby
DE1 1UL

Tel: 01332 347 371
E-mail: info@planningdesign.co.uk
www.planningdesign.co.uk

PROJECT DESCRIPTION:
Erection of stable building at Brook Barn, land off Moorwood, Moorwood lane, Moorwood moor, Alfreton, Derbyshire

DRAWING TITLE:
Existing Site Plan

CLIENT:
Marrons

DRAWN:	CHECKED:
AC	DS

SCALE:	PAPER:	DATE:
1:200	A3	September 2026

STATUS:
PLANNING

DRAWING REF:
6045- 002

© all information copyright planning design practice ltd. all rights reserved
DRAWINGS FOR ILLUSTRATION PURPOSES ONLY **NOT INTENDED FOR CONSTRUCTION**
No dimensions to be scaled from this drawing. All dimensions to be checked and confirmed on site