Location Plan

Site Address: **Hillcrest, 155, Pentrich Road, Swanwick, Alfreton, DE55 1BN**

Date Produced: **16-Oct-2026**

Scale: **1:1250 @A3**

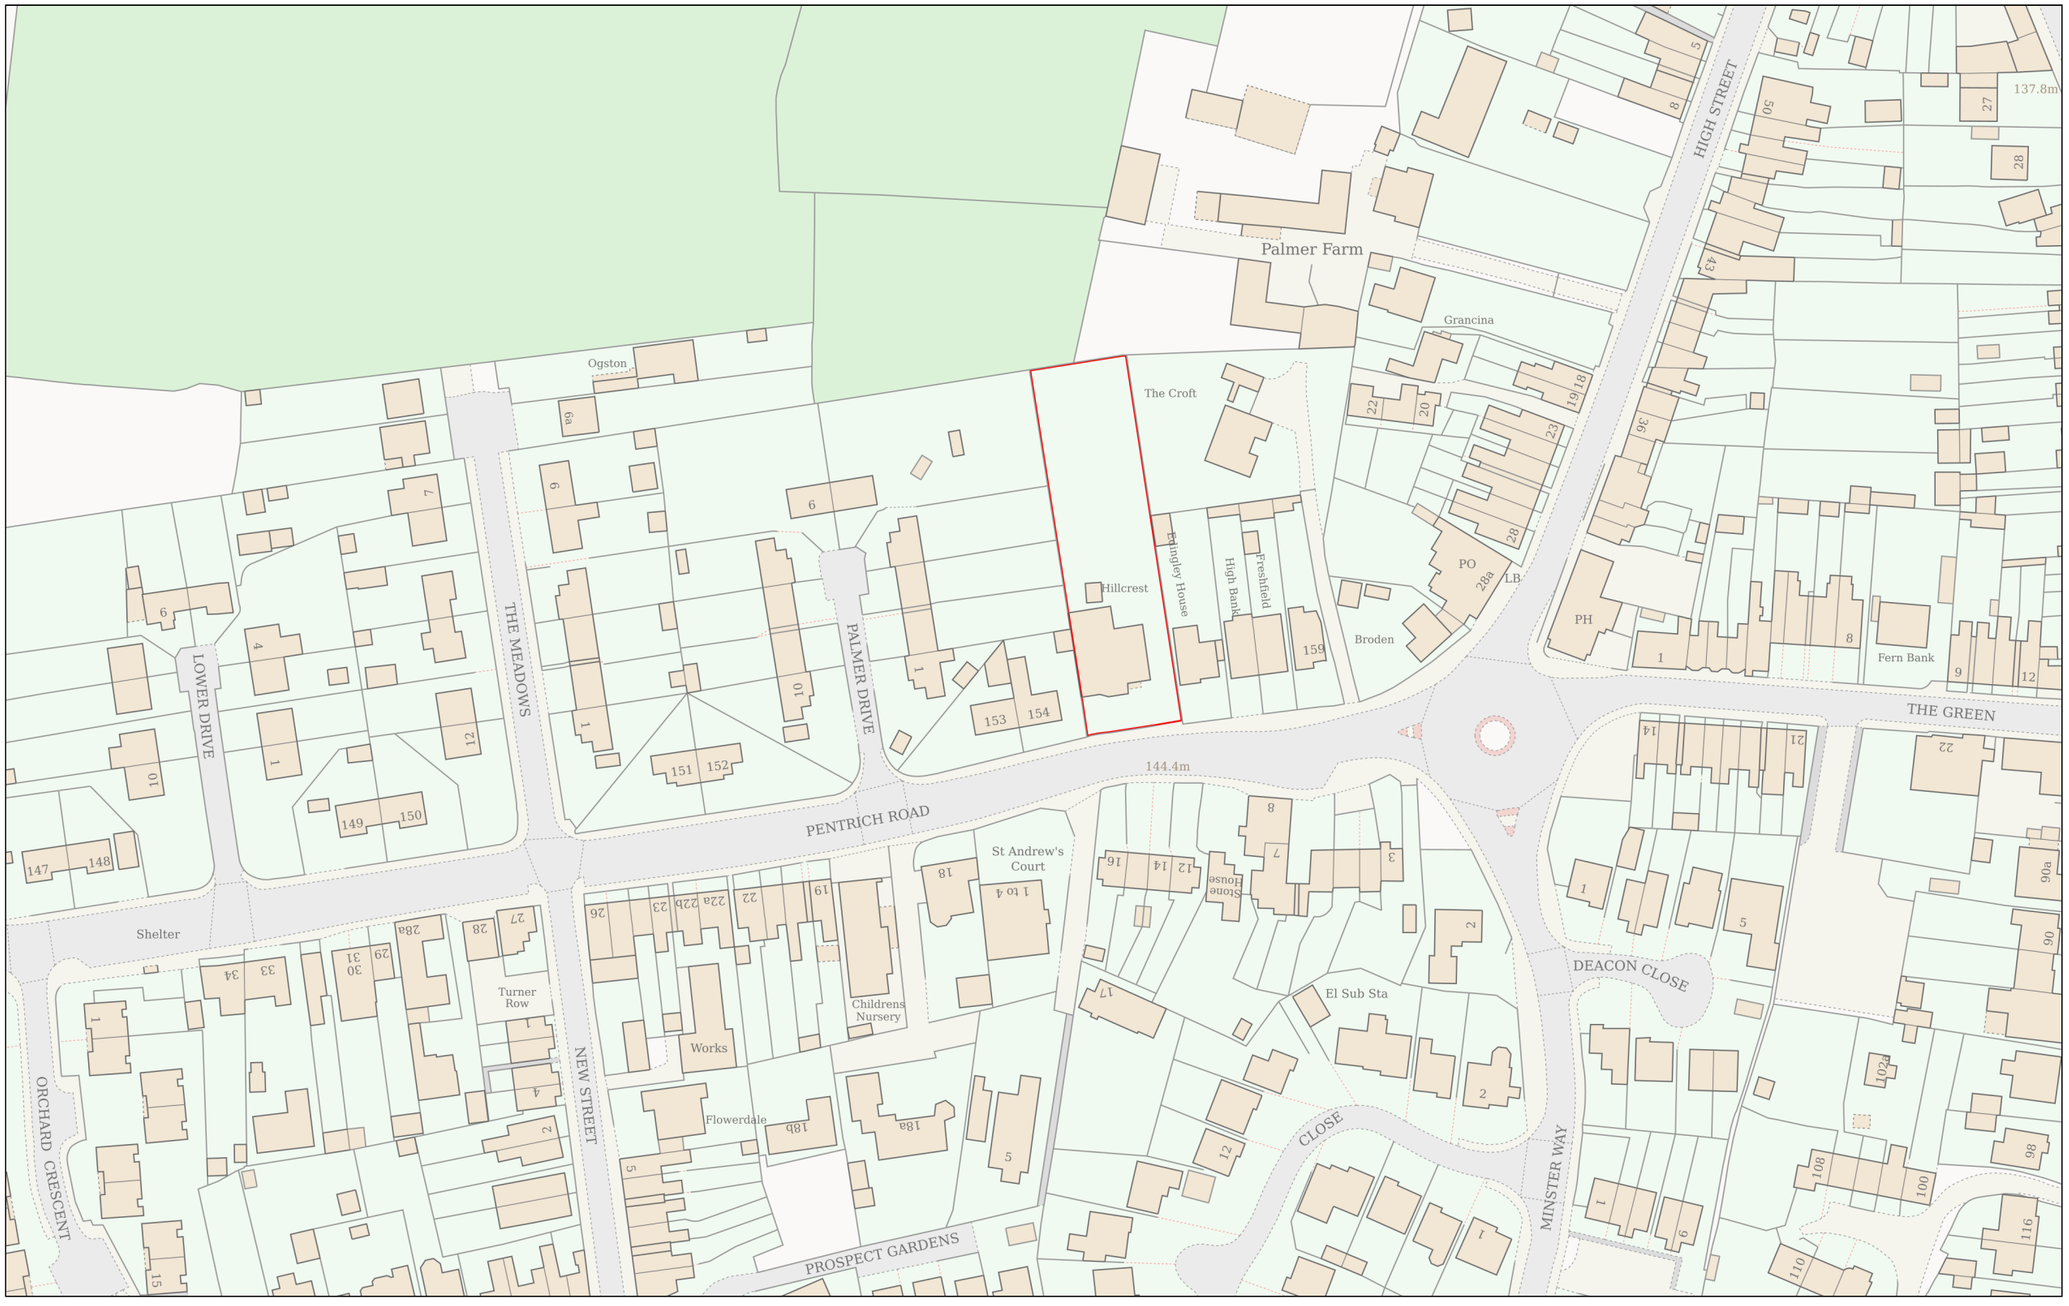

N

Planning Portal Reference: **PP-15290368v1**

0 50

Metres

Powered By TerraQuest

© Crown copyright and database rights 2026 OS 100042766