
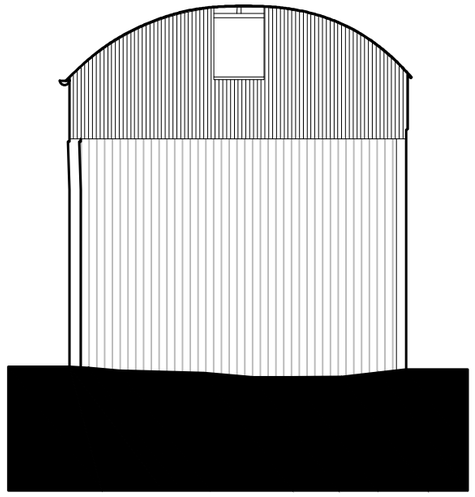



Datum 84.00m

Elevation 13

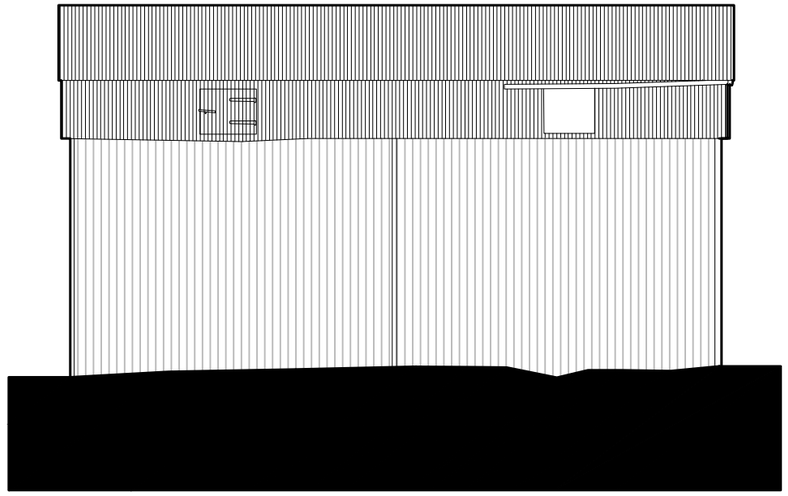


Datum 84.00m

Elevation 14

 


Floor Plan

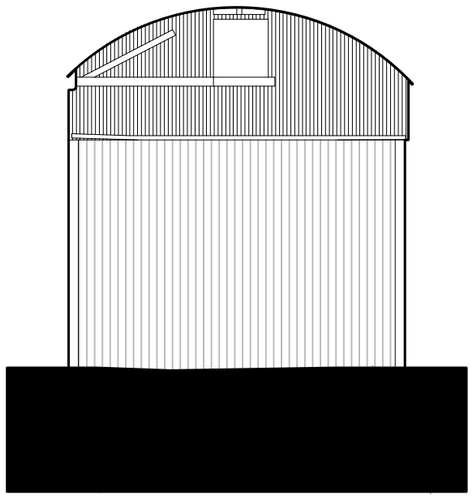

Datum 84.00m

Elevation 15

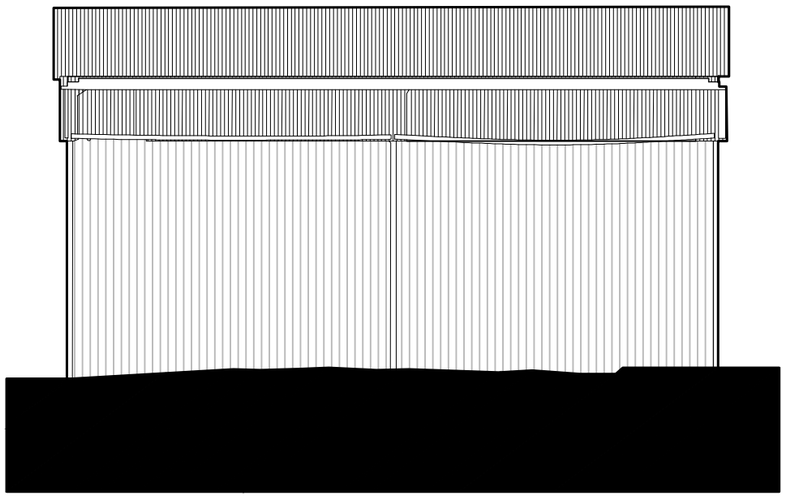

Datum 84.00m

Elevation 16

Site Address:	Drawing Title:	Drawing No: 002
Mill Farm Barn 18 Wood Lane Horsley Woodhouse DE7 6BN	Existing Elevations and Floor Plans All measurements to be checked on site.	
Date: August 2026	Scale: 1:100	JF Planning