
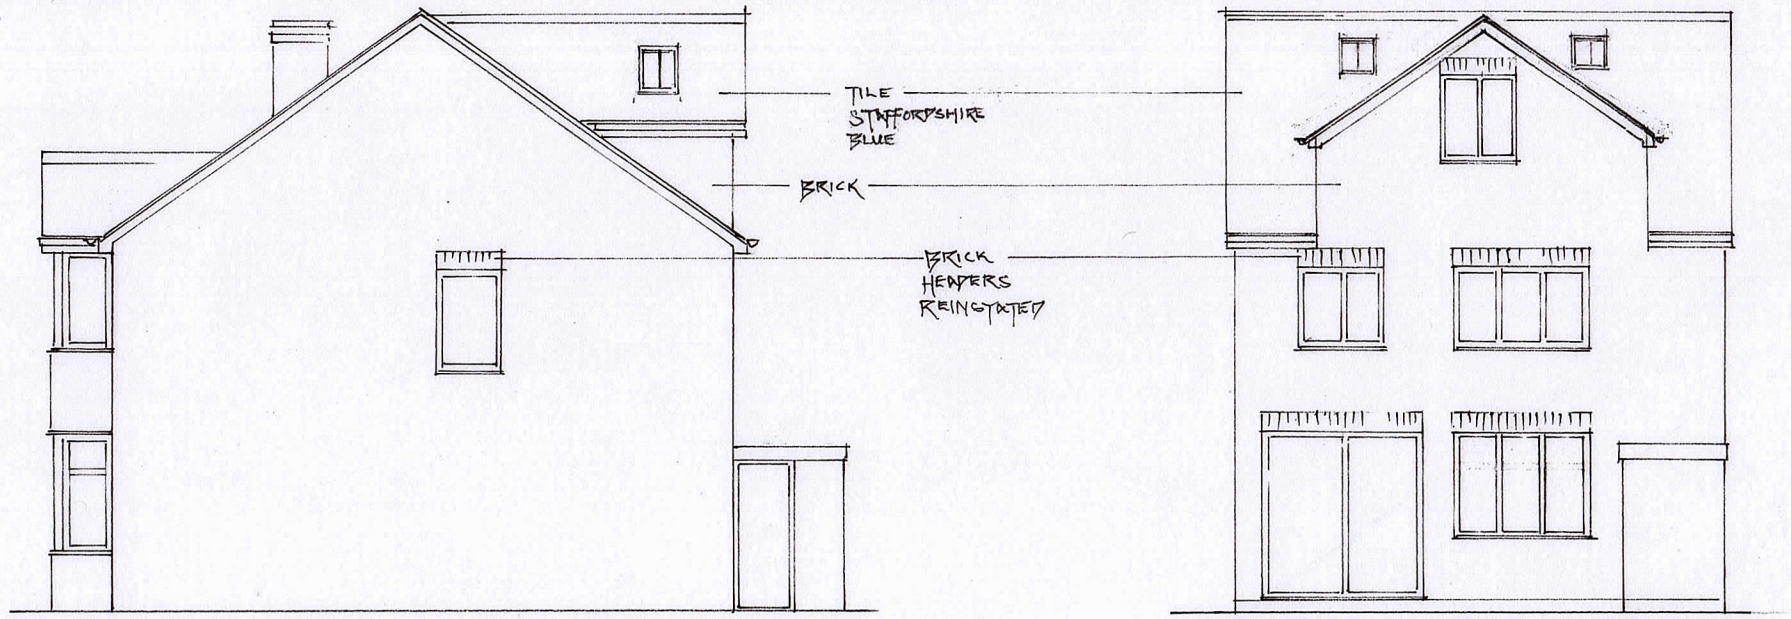


SOUTH

EAST

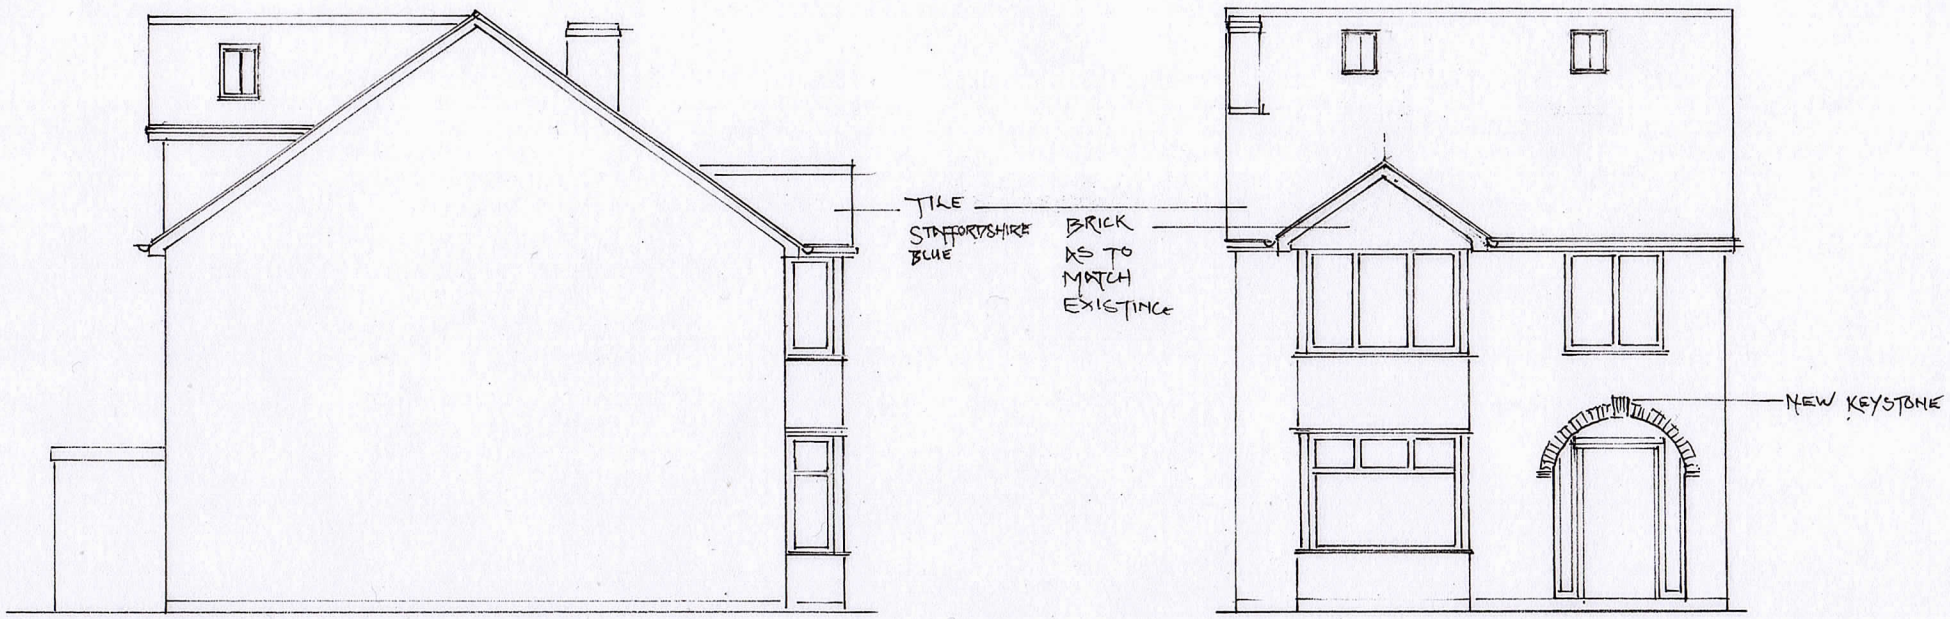

NORTH

WEST

0 5000 10000 1:100 @A3

KIM SEXTON DESIGN
CLIFTON HOUSE
MAYFIELD
ASHBOURNE
DERBYSHIRE
DE6 2HN
07793543120

SITE :- 53A CHAPEL ST
BELPER

SCALE :- 1:100 @A3

DETAIL :- PROPOSED
ELEVATIONS

AMENDED 14.10.26

MEASUREMENTS TO BE
CHECKED ON SITE

DRAWINGS FOR PLANNING
PURPOSES ONLY

REF :- 0826003