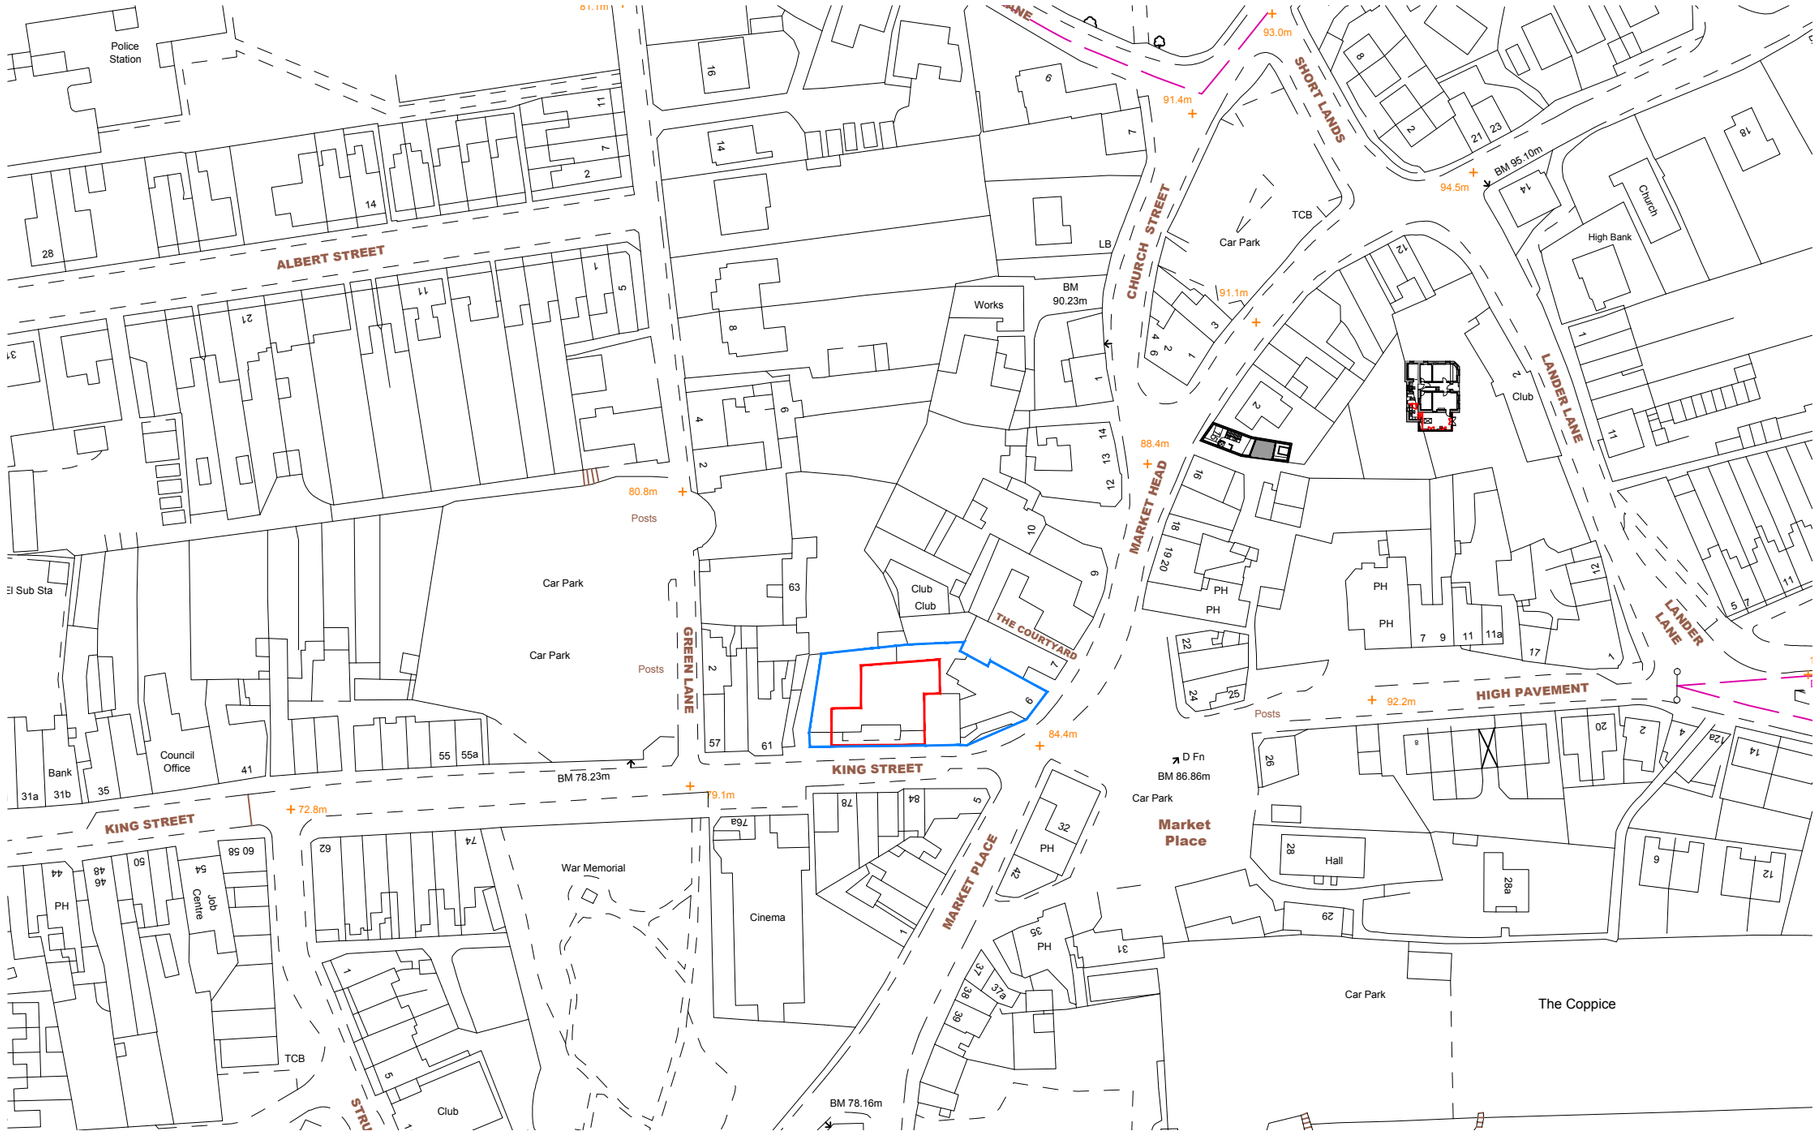


Location Plan.

0 10 20 30 50

metres

1:1250

NOTES:
1. Insert note.

Rev.	Drawn	Comments	Date

FILE: *Belper Map.dwg*

N

TITLE
Location Plan

NUMBER
26-142-08-01

SCALE @ A3
1:1250

REVISION
/

ISSUE DATE
Oct 2626

STATUS
Planning

REVISION DATE
A

PROJECT
65 King Street, Belper.
Derbyshire. DE56 1QA

CLIENT
Mr. S. Moss

dkmy architects ltd
Davidson Keighley Marston Yates
a: 10 Spencer Road, Belper, Derbyshire, DE56 1JY
e: info@dkmy.co.uk
m: 07847 328 233
w: www.dkmy.co.uk