Site Plan

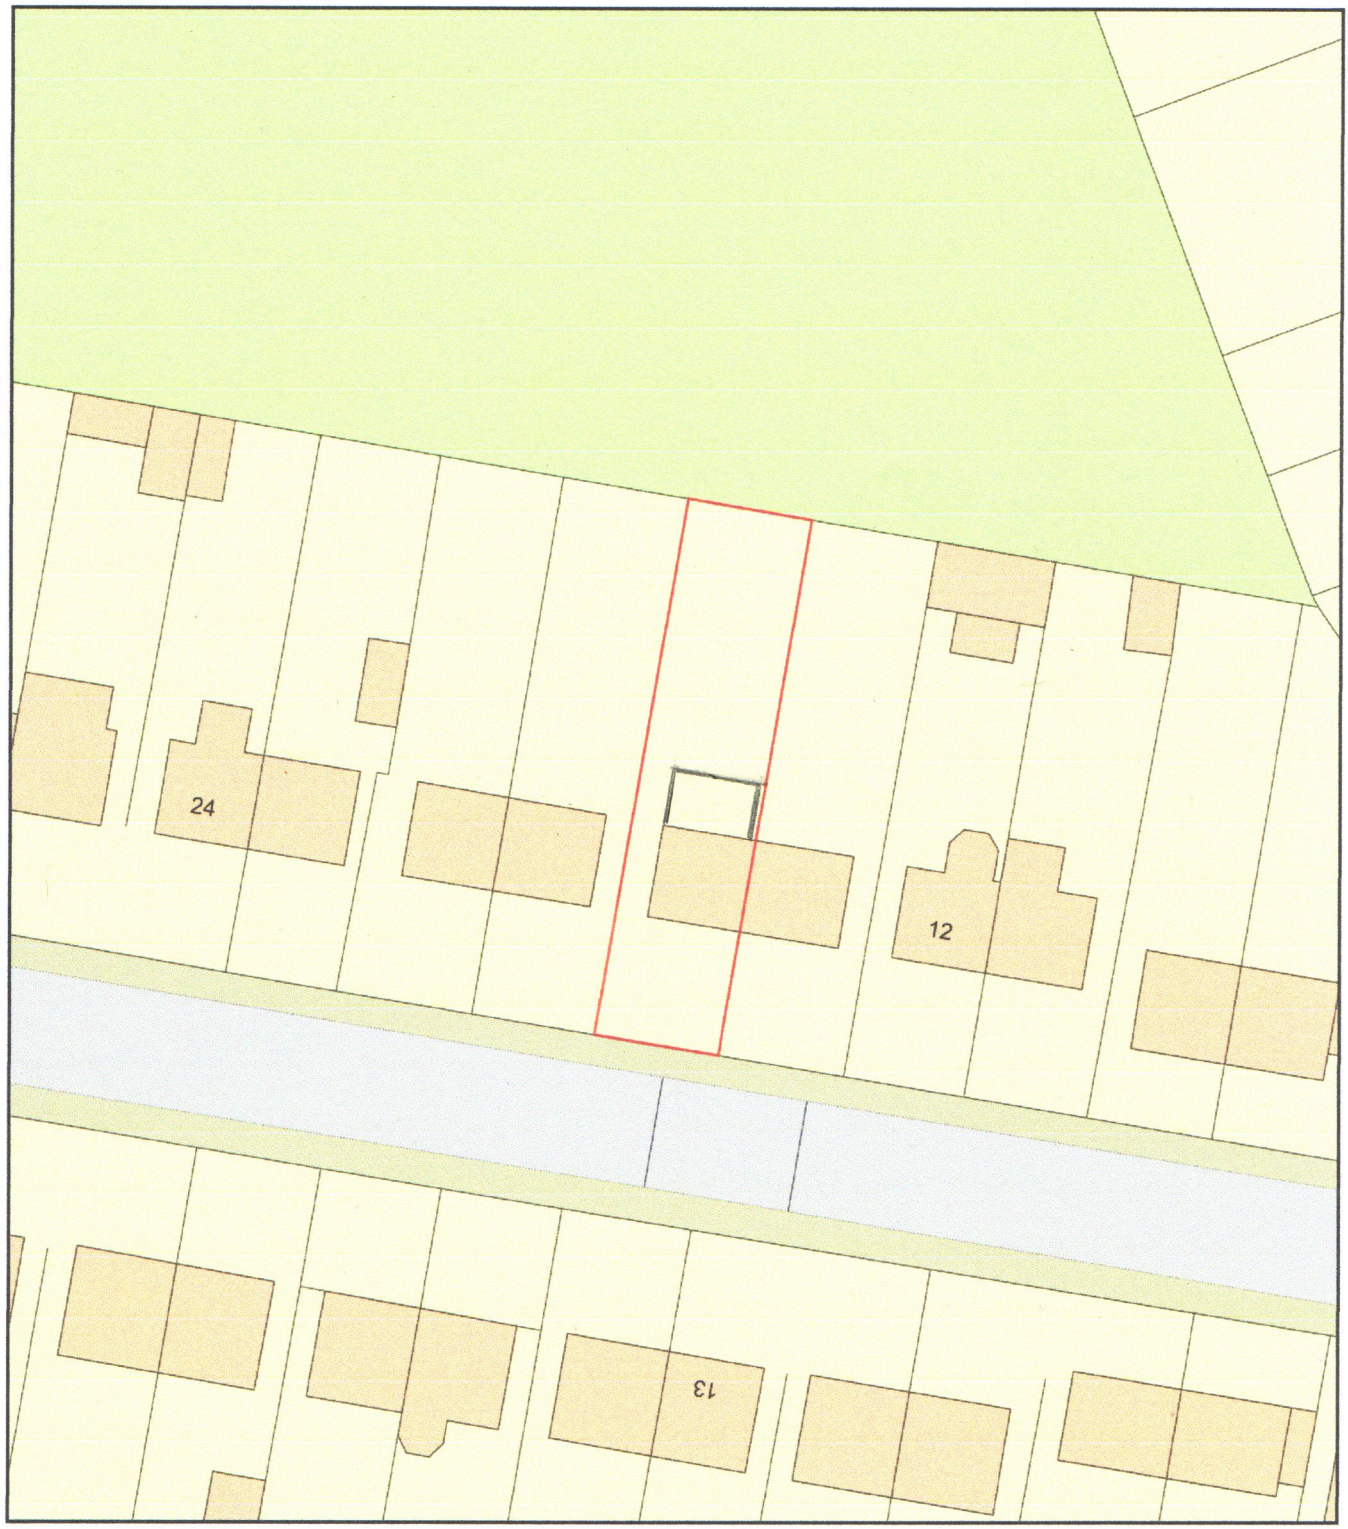

0 20
Metres

N

ReQuestaPlan

PROPOSED ELEVATION