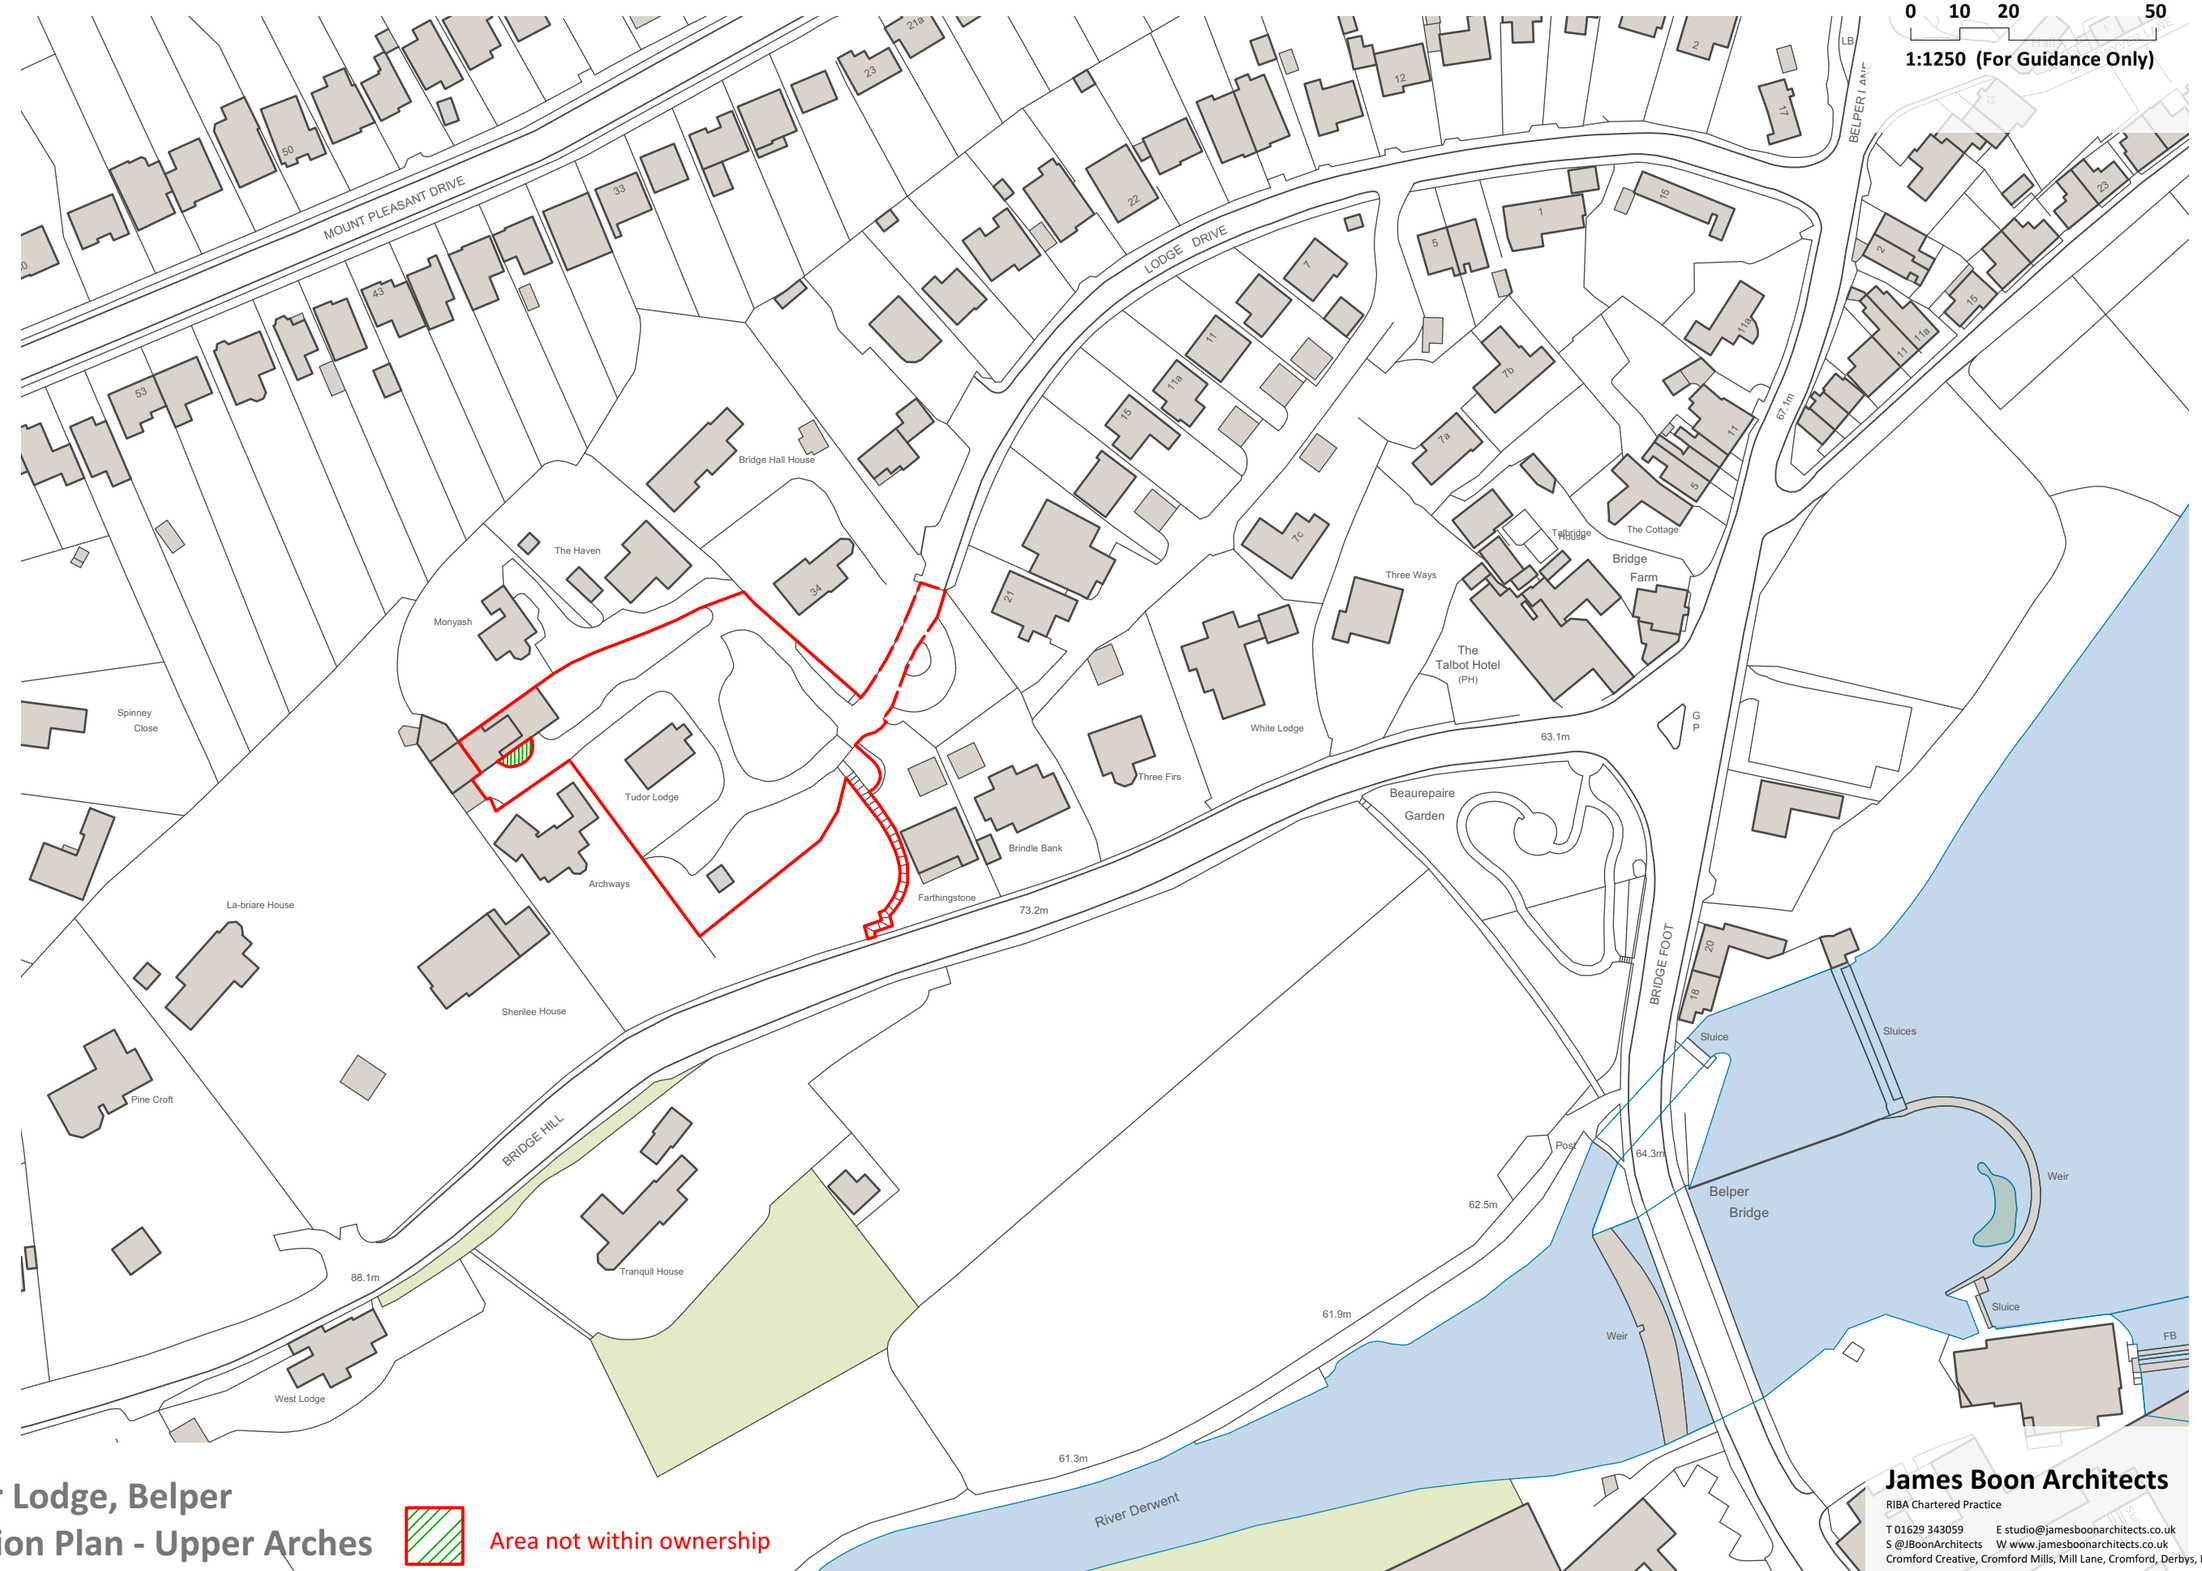

Tudor Lodge, Belper
Location Plan - Upper Arches
For Discussion

Area not within ownership

Ordnance Survey, (c) Crown Copyright 2025. All rights reserved. Licence number 100022432

James Boon Architects
RIBA Chartered Practice
T 01629 343059 E studio@jamesboonarchitects.co.uk
S @JBoonArchitects W www.jamesboonarchitects.co.uk
Cromford Creative, Cromford Mills, Mill Lane, Cromford, Derbys, DE4 3RQ

2513 (08) 200 Scale 1:1250@A3 May 2026 TR

© This drawing and the building works depicted are the copyright of the architect and may not be reproduced except with written consent. Subject to Survey. Subject to Planning. This drawing is not suitable for construction. Scale bar is for guidance only.