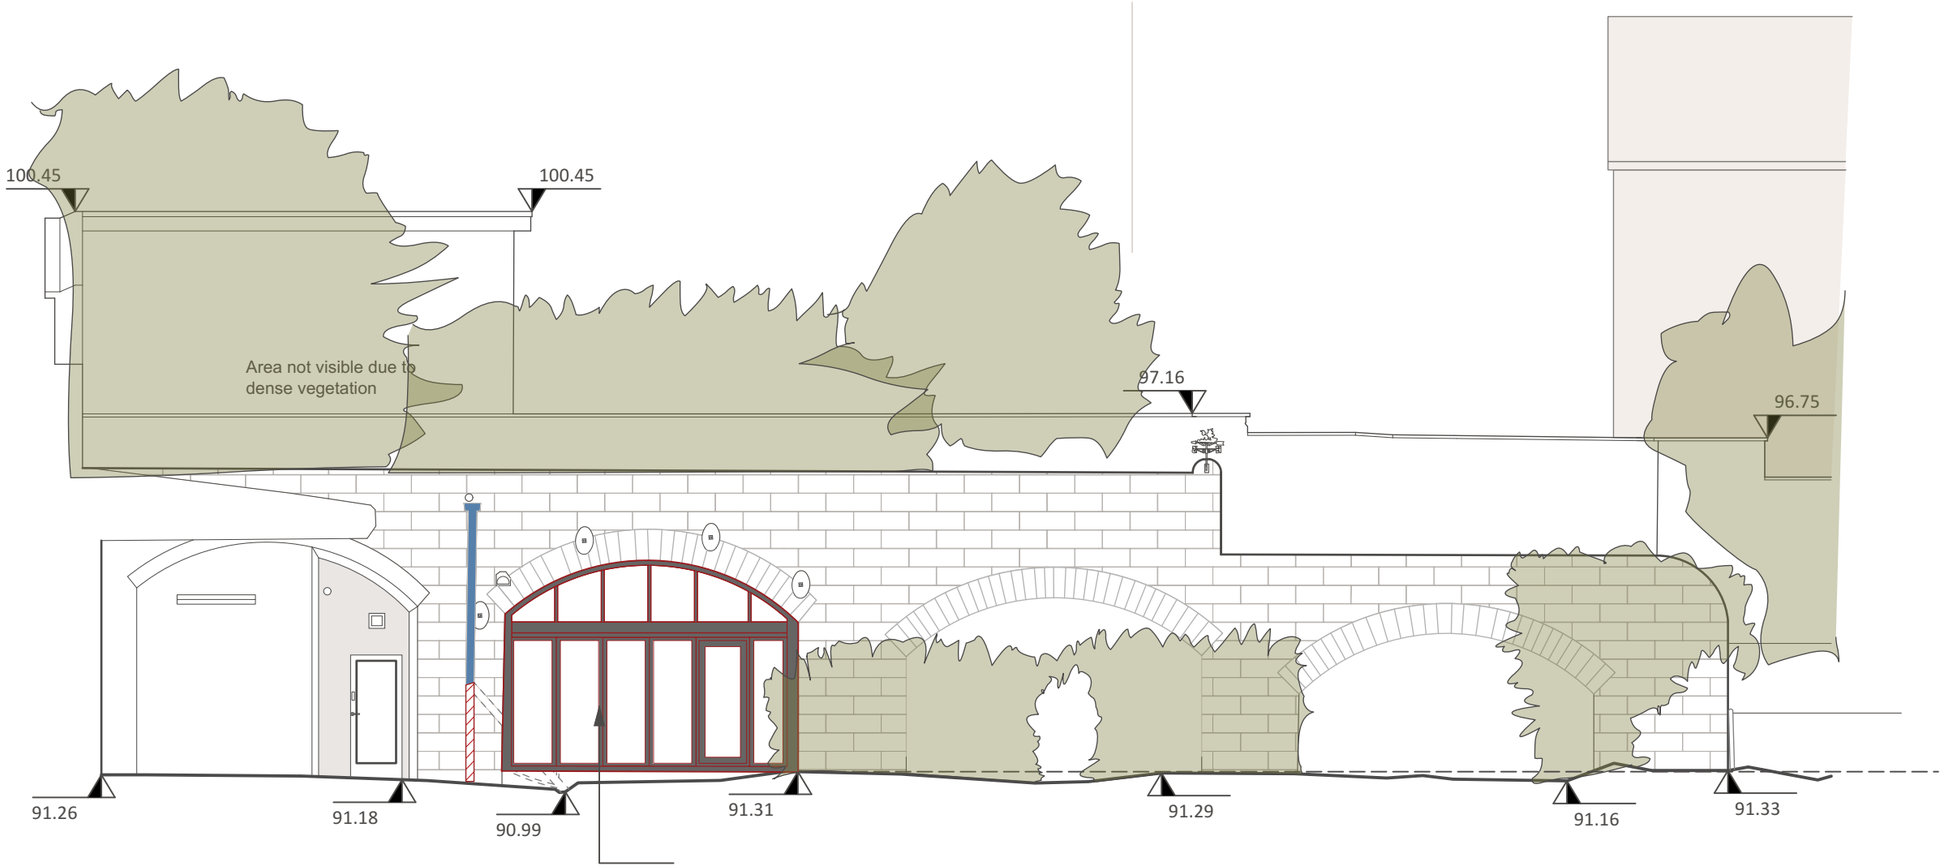

0 1 2 5

1:100 (For Guidance Only)

Elevation 1 - South East

Datum: 89.00m

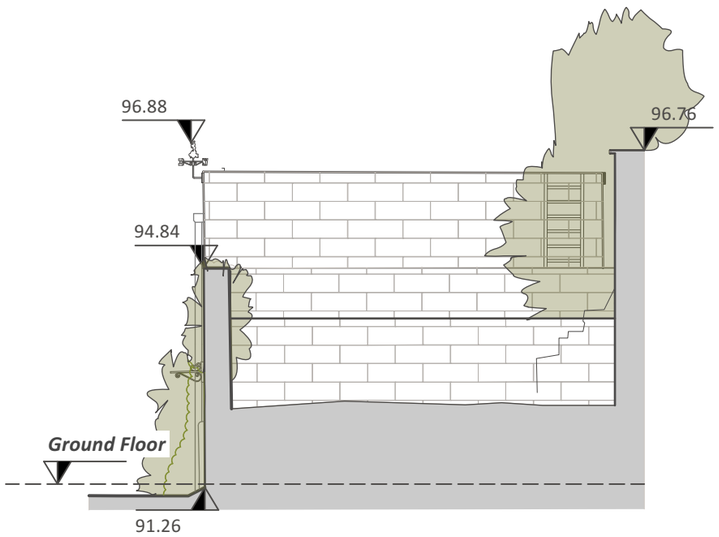

Elevation 2 - North East

Datum: 89.00m

Rev	Date	Comments	Drawn
B	20/10/26	Amendments from Planning Design	AWP
A	28/08/26	Planning Issue	JB

RIBA WORKSTAGE / STATUS 3 / Planning

James Boon Architects

RIBA Chartered Practice

T 01629 343059
E studio@jamesboonarchitects.co.uk
W www.jamesboonarchitects.co.uk
S @JBoonArchitects

Cromford Creative, Cromford Mills, Mill Lane, Cromford, Derbys, DE4 3RQ

PROJECT

Tudor Lodge, Belper

CLIENT

James Hollis

TITLE

Proposed Elevations

SCALE	1:100@A3	DATE	June 2026
DRAWN	AWP	CHECKED	

PROJECT NO.	DWG NO.	REV NO.	DWG SIZE
2513	08 06	B	A3

© This drawing and the building works depicted are the copyright of the Architect and may not be reproduced except with written consent. All contractors must visit the site and be responsible for taking and checking all dimensions relative to their work. The Architects are to be advised of any variation between drawings and site conditions. Scale bar on drawing is for guidance only. Do not scale for construction purposes. All dimensions to be checked on site. Drawings up to RIBA Workstage 3 and below are not suitable for construction, while Workstage 4 is only suitable if status is marked Construction.