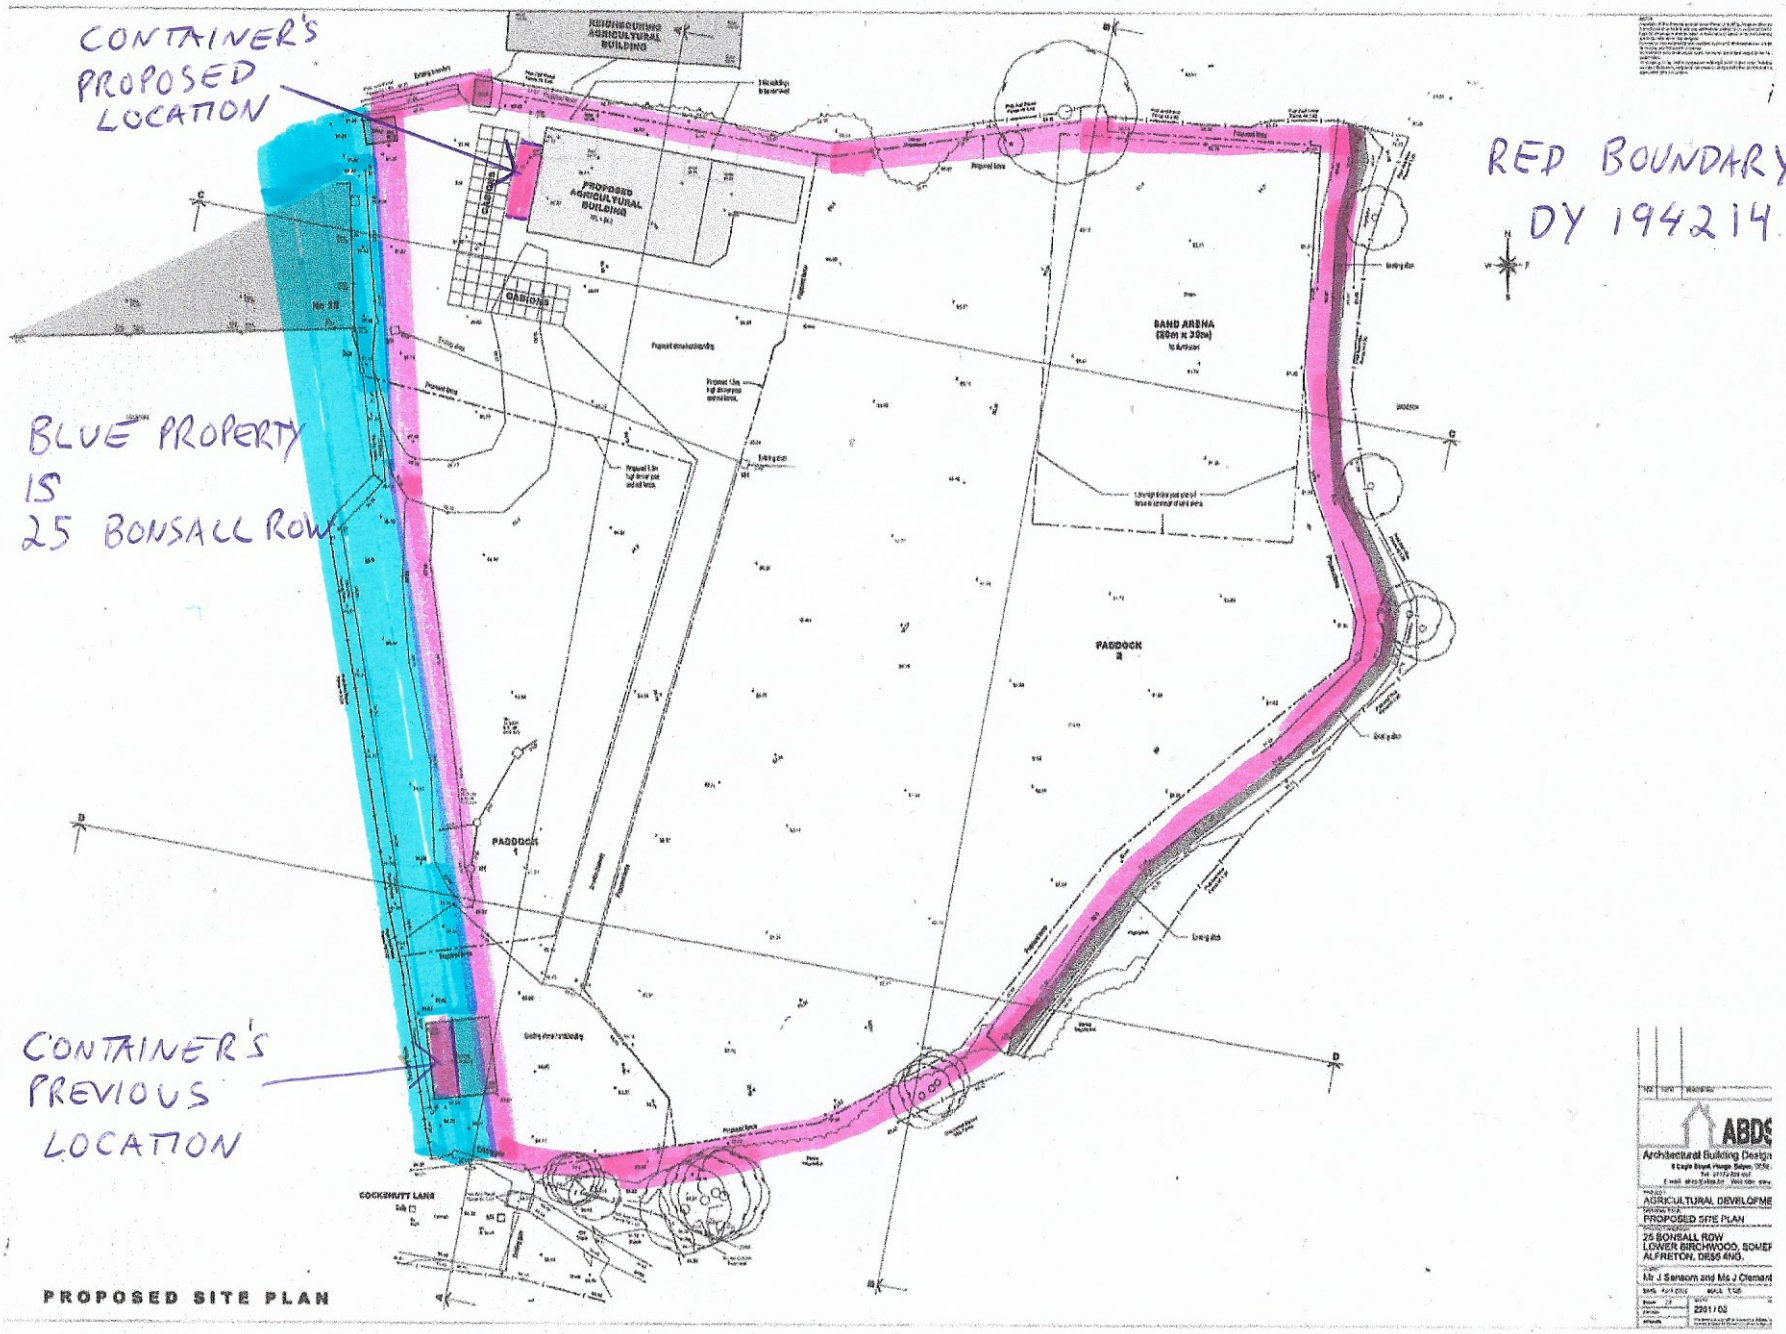

CONTAINER'S PROPOSED LOCATION
RED BOUNDARY IS DY 194214
BLUE PROPERTY IS 25 BONSALL ROW
CONTAINER'S PREVIOUS LOCATION
NEIGHBOURING AGRICULTURAL BUILDING
PROPOSED AGRICULTURAL BUILDING
GABIONS
SAND ARENA (30m x 30m)
PADDOCK 2
PADDOCK 1
COCKSHUTT LANE
PROPOSED SITE PLAN
ABDS
Architectural Building Design
AGRICULTURAL DEVELOPME
PROPOSED SITE PLAN
25 BONSALL ROW
LOWER BIRCHWOOD, SOMEF
ALFRETON, DE55 4NG.
Mr J Sansom and Ms J Clemant
2201/02