Location Plan

Site Address: **10, Charles Street, Alfreton, DE55 7EA**

PlanningPortal

Date Produced: **21-Oct-2026**

Scale: **1:1250 @A4**

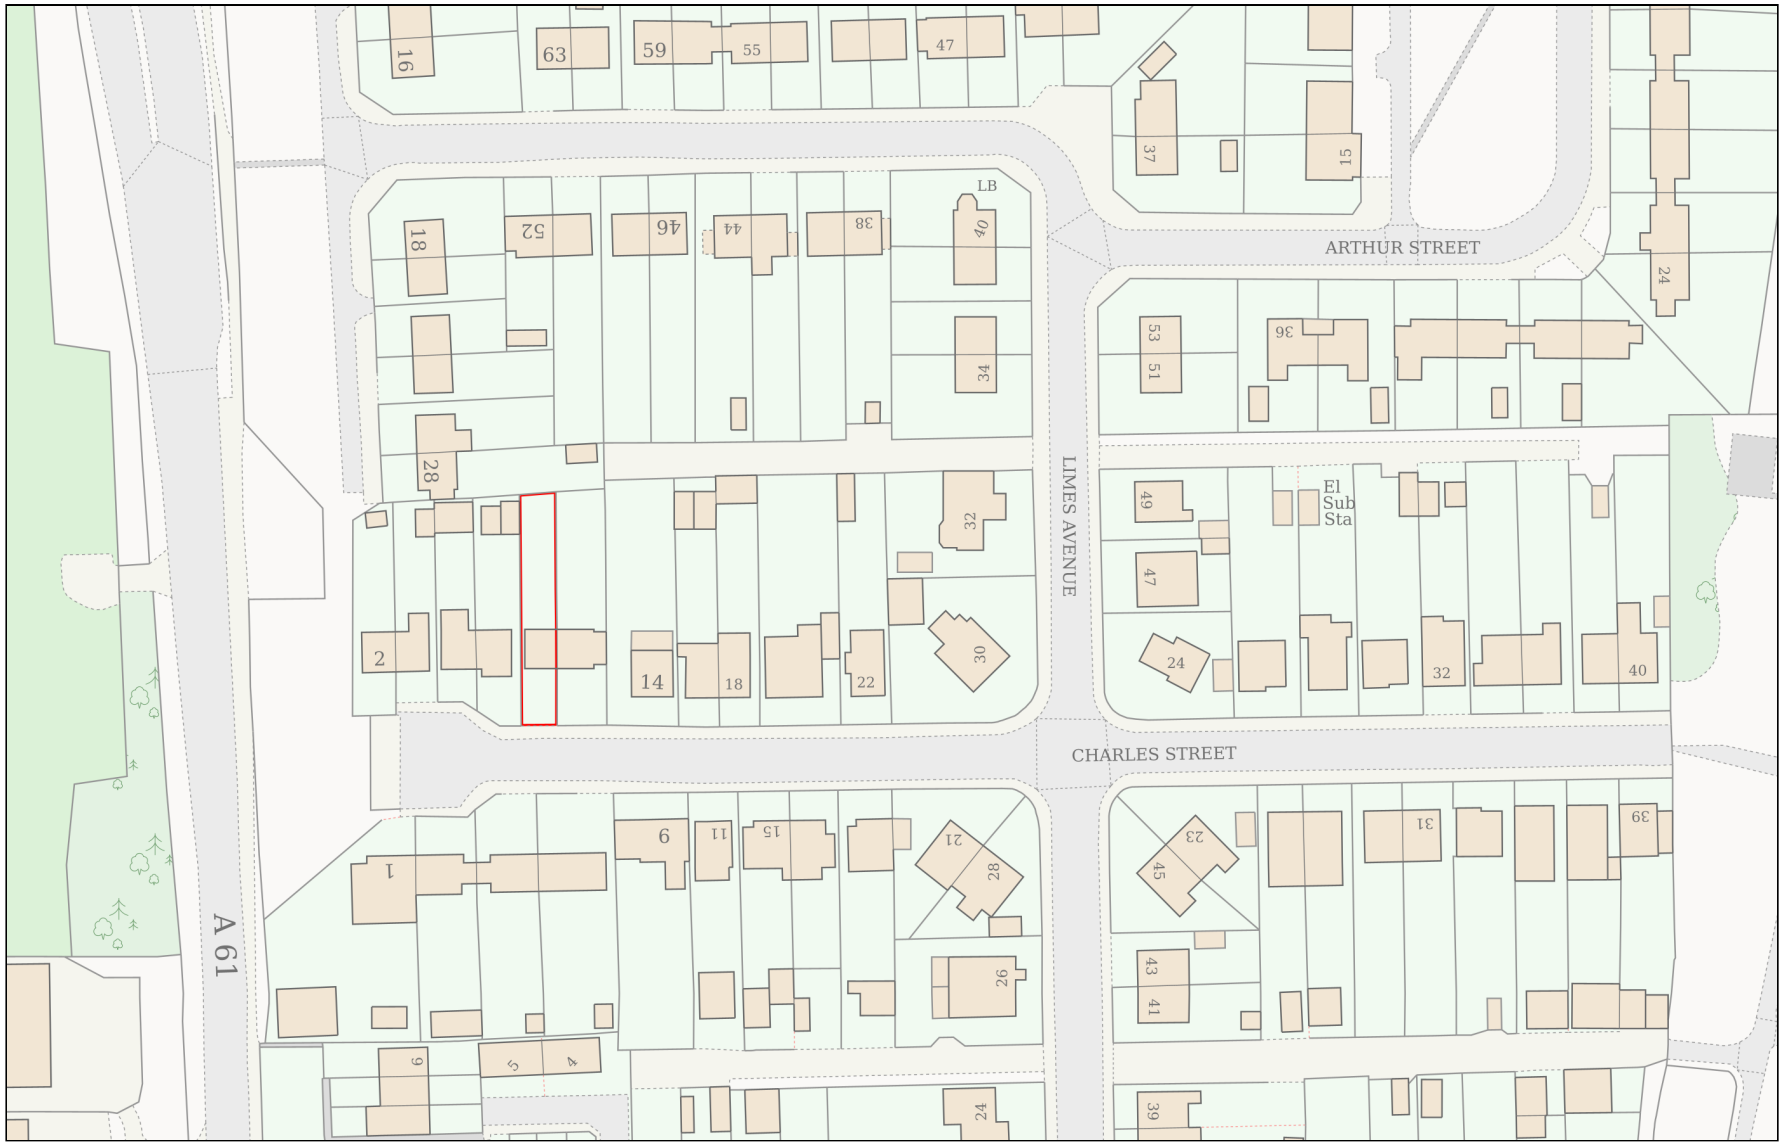

Planning Portal Reference: **PP-15302755v1**

Powered By TerraQuest

© Crown copyright and database rights 2026 OS 100042766