Do not scale this drawing. All discrepancies to be clarified with project Architect. If in doubt ask.



1 **Proposed Front Elevation**
Scale: 1 : 100

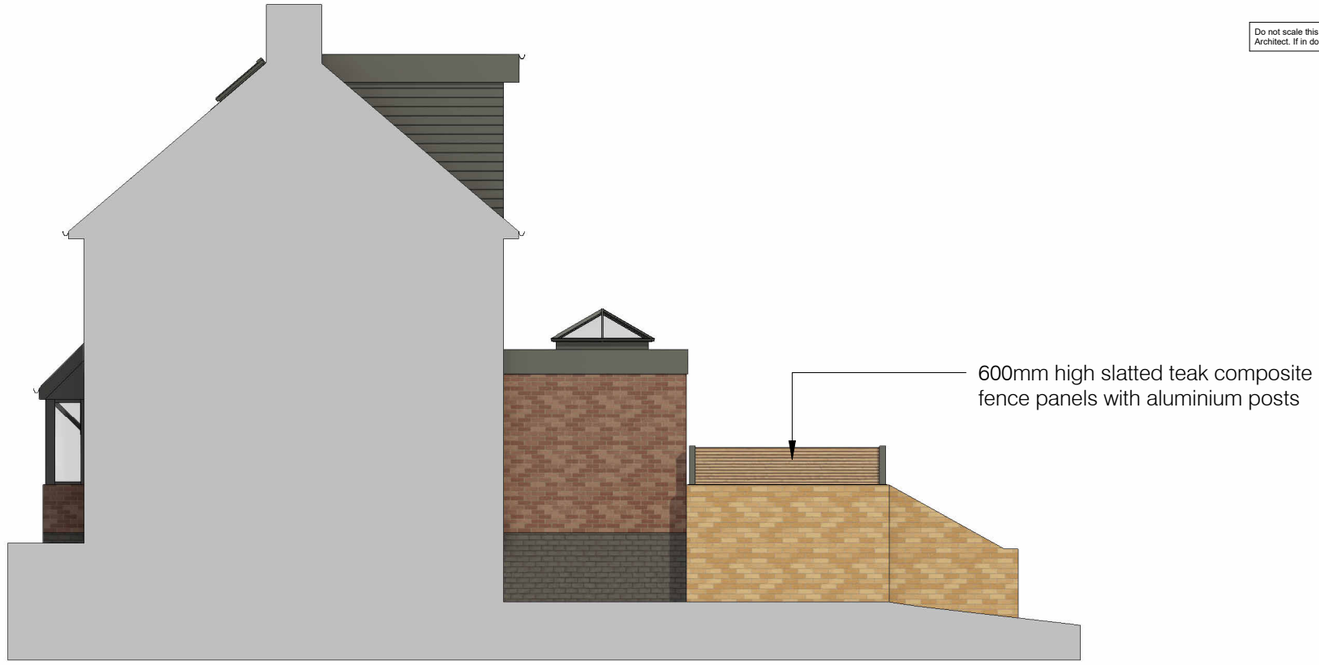

2 **Proposed Side Elevation A**
Scale: 1 : 100



3 **Proposed Rear Elevation**
Scale: 1 : 100



4 **Proposed Side Elevation B**
Scale: 1 : 100

Rev	Date	Description	By	Chk'd

hampton booth

Client
JB Developments (Midlands) Ltd

Project
Rear Terrace Alterations
10 Charles street
Afreton
Derbyshire
DE55 7EA

Drawing Title
Proposed Elevations

Scale	Sheet Size	Date
1 : 100	A3	14/10/2026

Revision