Do not scale this drawing. All discrepancies to be clarified with project Architect. If in doubt ask.

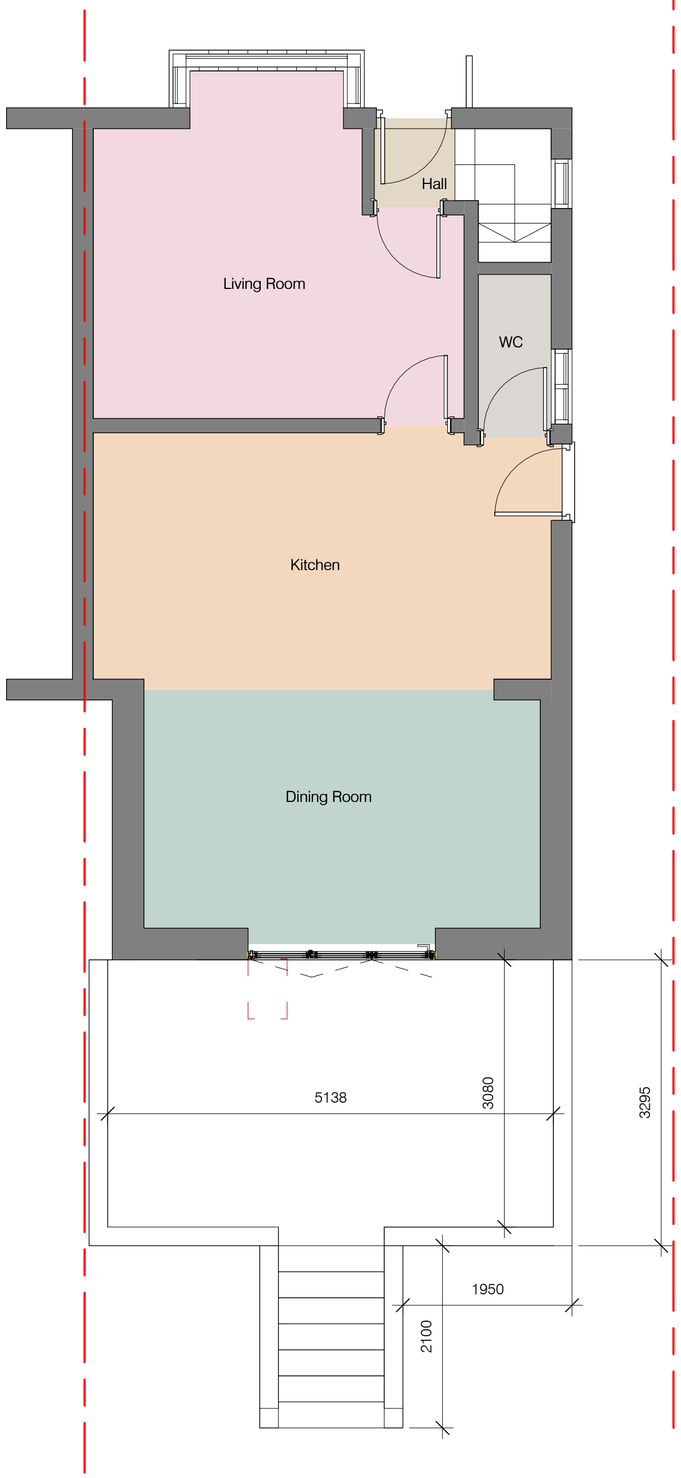

1 **Existing Ground Floor Plan**
Scale: 1 : 50

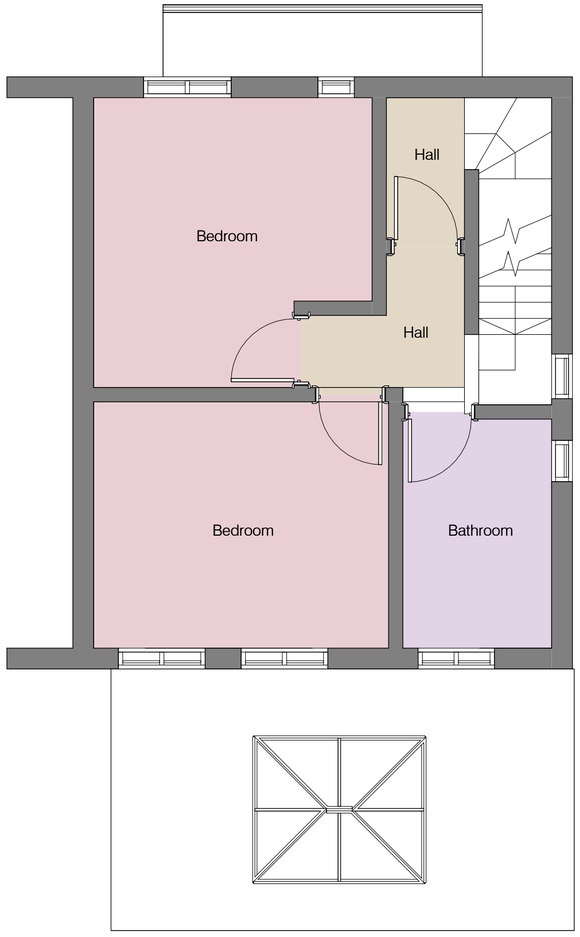

2 **Existing First Floor Plan**
Scale: 1 : 50

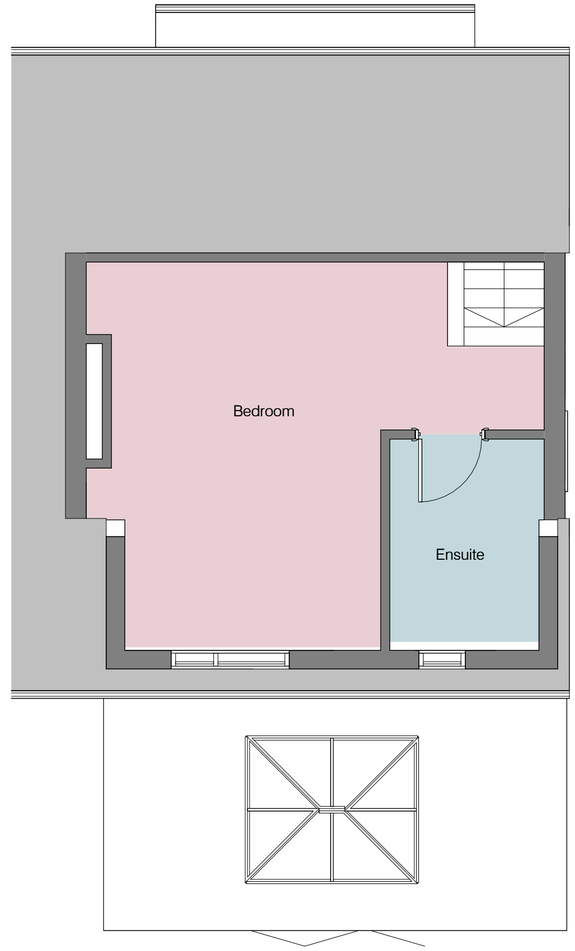

3 **Existing Loft Floor Plan**
Scale: 1 : 50

Rev	Date	Description	By	Ch'k'd

hampton booth

Client
JB Developments (Midlands) Ltd

Project
Rear Terrace Alterations
10 Charles street
Afreton
Derbyshire
DE55 7EA

Drawing Title
Existing Floor Plans

Scale	Sheet Size	Date
1 : 50	A2	14/10/2026

Revision