Do not scale this drawing. All discrepancies to be clarified with project Architect. If in doubt ask.

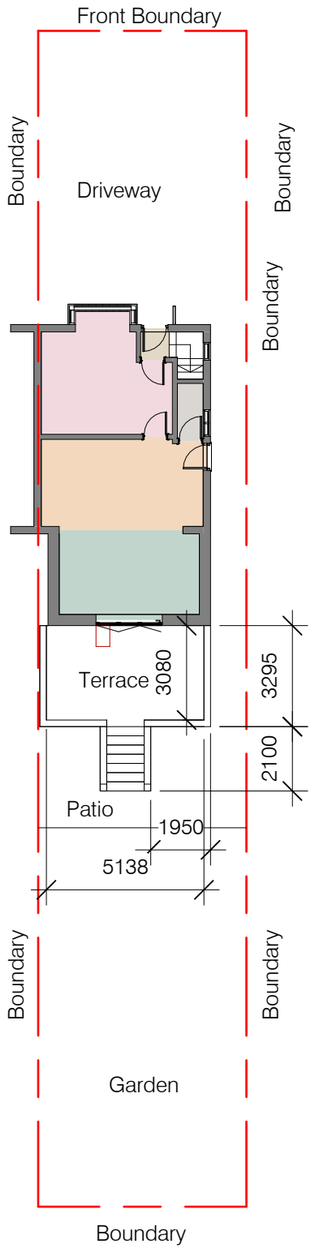

1 **Existing Site Plan**
Scale: 1 : 200

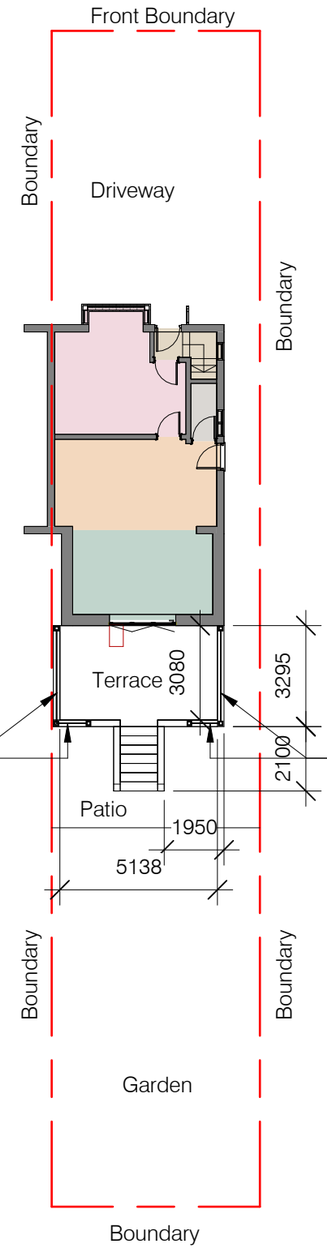

600mm high slatted teak composite fence panels with aluminium posts

600mm high slatted teak composite fence panels with aluminium posts

2 **Proposed Site Plan**
Scale: 1 : 200

N

Rev	Date	Description	By	Chk'd

hampton booth

Client
JB Developments (Midlands) Ltd

Project
Rear Terrace Alterations
10 Charles street
Afreton
Derbyshire
DE55 7EA

Drawing Title
Site Plans

Scale	Sheet Size	Date
1 : 200	A3	14/10/2026

Revision