

Proposed Side Elevation - E3
Scale - 1:200

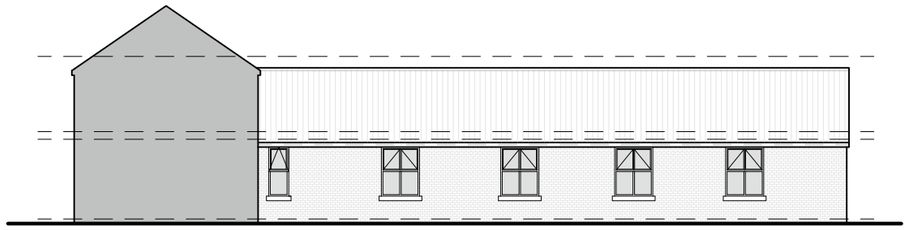

Proposed Side Elevation - E5
Scale - 1:200

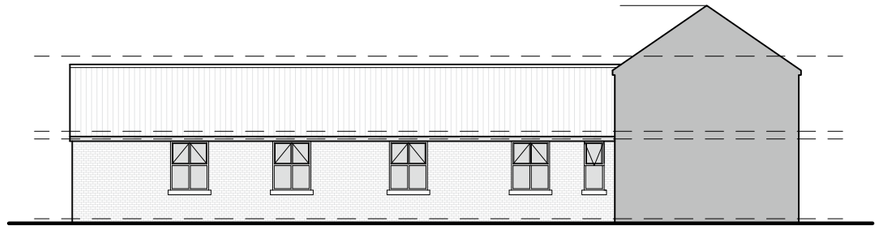

Proposed Side Elevation - E4
Scale - 1:200

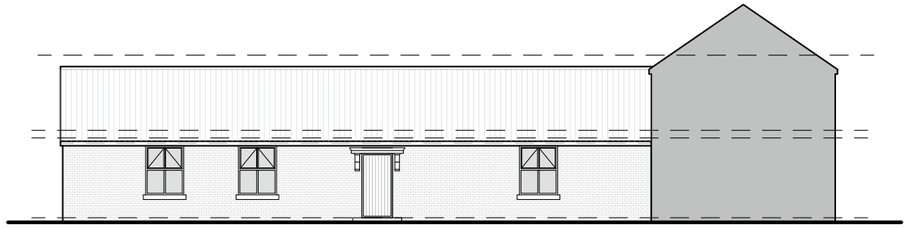

Proposed Side Elevation - E6
Scale - 1:200

1:200

4m 0 4m 8m 12m 16m 20m



Project North

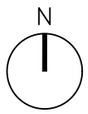

Notes:

1. All interior dimensions including ceiling heights are taken to and from finished surfaces unless stated otherwise.
2. All levels and dimensions must be checked on site.
3. For any discrepancies with the information depicted in this drawing please contact TR Architectural Services.
4. Responsibility cannot be accepted for alterations made to this drawing without prior permission from TR Architectural Services.
5. These are planning drawings and room layout guidelines, they should not be used as a set of construction drawings.

- Please refer to note 2.

Key Plan

Not to scale

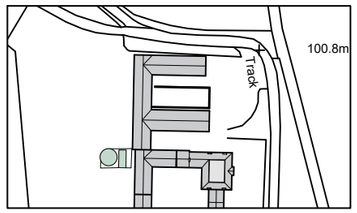

Revisions

REV	DATE	D.B.	C.B	NOTES

Client:
Mr Jason Ware

Project:
Flat Meadow Farm

Status:
Planning

Revision:
P1

Title:
Proposed Elevations_02

Drawn by: TR

Approved by: TR

Date: 04/02/2026

Job no: R1975

Scale: 1:200@A3

Drawing NO:

2200-2