PROPOSED FLOOR PLANS
SCALE 1:100

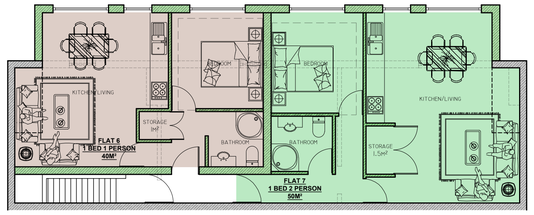

SECOND FLOOR

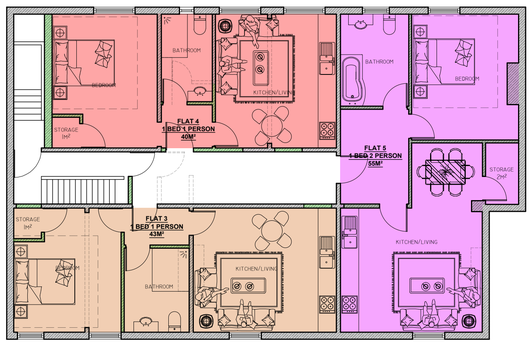

FIRST FLOOR

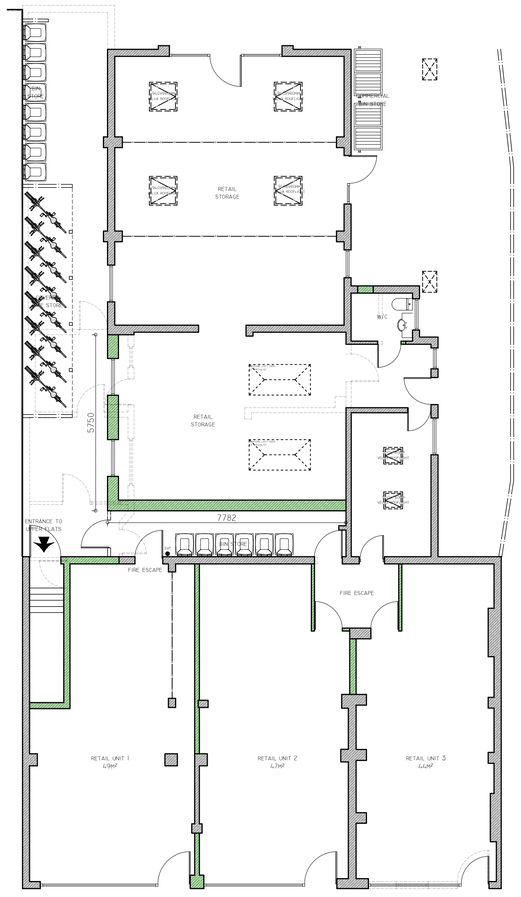

GROUND FLOOR

PROPOSED ELEVATIONS
SCALE 1:100



FRONT



REAR



SIDE

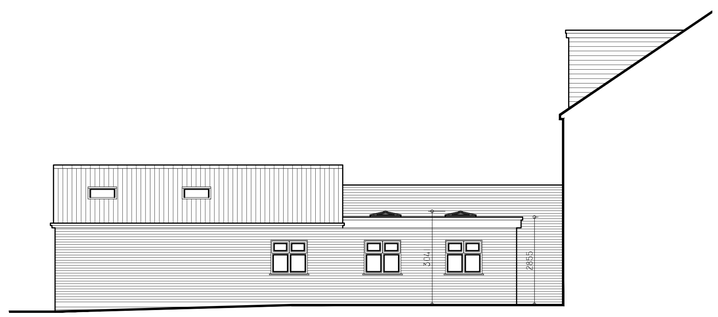

SIDE

© Crown Copyright. All rights reserved. License no. 100019980
Obtained from www.centremapslive.com



PROPOSED SITE BLOCK PLAN
SCALE 1:200

PROPOSED BIKE STORE ELEVATIONS
SCALE 1:100

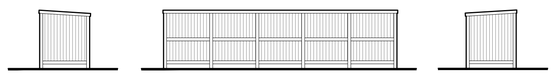

SIDE FRONT SIDE



SHEFFIELD CYCLE STANDS TO BE INSTALLED WITHIN BIKE STORE

ECOLOGY ENHANCEMENTS

PROPOSED BAT BOX - INBUILT INTO WALL
HTTPS://IBSTOCKBRICK.CO.UK/KEVINGTON/ECO-PRODUCTS/
BAT BOX TYPE B 1NR IN TOTAL

1:50 1M 2M 3M 4M 5M
1:100 2M 4M 6M 8M 10M
1:200 5M 10M 15M 20M
1:500 10M 20M 30M 40M 50M

REVISIONS

PAUL GAUGHAN BUILDING CONSULTANTS
Unit E14, Langham Park Industrial Estate, Lows Lane
Stanton by Dale, Ilkeston DE7 4RJ
PHONE 0115 9324010
E-MAIL: INFO@PAUL-GAUGHAN.CO.UK
WEB: WWW.PAUL-GAUGHAN.CO.UK

CLIENT

LOCATION
WOOD BROS, RAY STREET, HEANOR, DERBYSHIRE

PROJECT
CONVERSION OF RETAIL UNIT TO 5 RESIDENTIAL FLATS & 3 COMMERCIAL UNITS

TITLE
PROPOSED FLOOR PLANS, ELEVATIONS & SBP

PAPER SIZE	SCALE	DATE
ISO A1 (594.00 x 841.00 MM)	1:100, 1:200	MAY 2026

DRAWING NUMBER	REVISION
JG/BG/2026/265/02	F

SCALES ARE CORRECT AT TIME OF PLOTTING HOWEVER PLEASE NOTE THAT DISTORTION CAN OCCUR DURING COPYING. THIS DRAWING IS COPYRIGHT AND MAY NOT BE ALTERED, TRACED, PHOTOGRAPHED, ELECTRONICALLY COPIED OR USED FOR ANY PURPOSE OTHER THAN FOR WHICH IT IS ISSUED, WITHOUT WRITTEN PERMISSION.
CHECK ALL DIMENSIONS ON SITE. ANY DISCREPANCIES SHOULD BE REPORTED TO THE DESIGNER BEFORE WORKS PROCEED. HATCHING IS A REPRESENTATION OF MATERIALS ONLY.