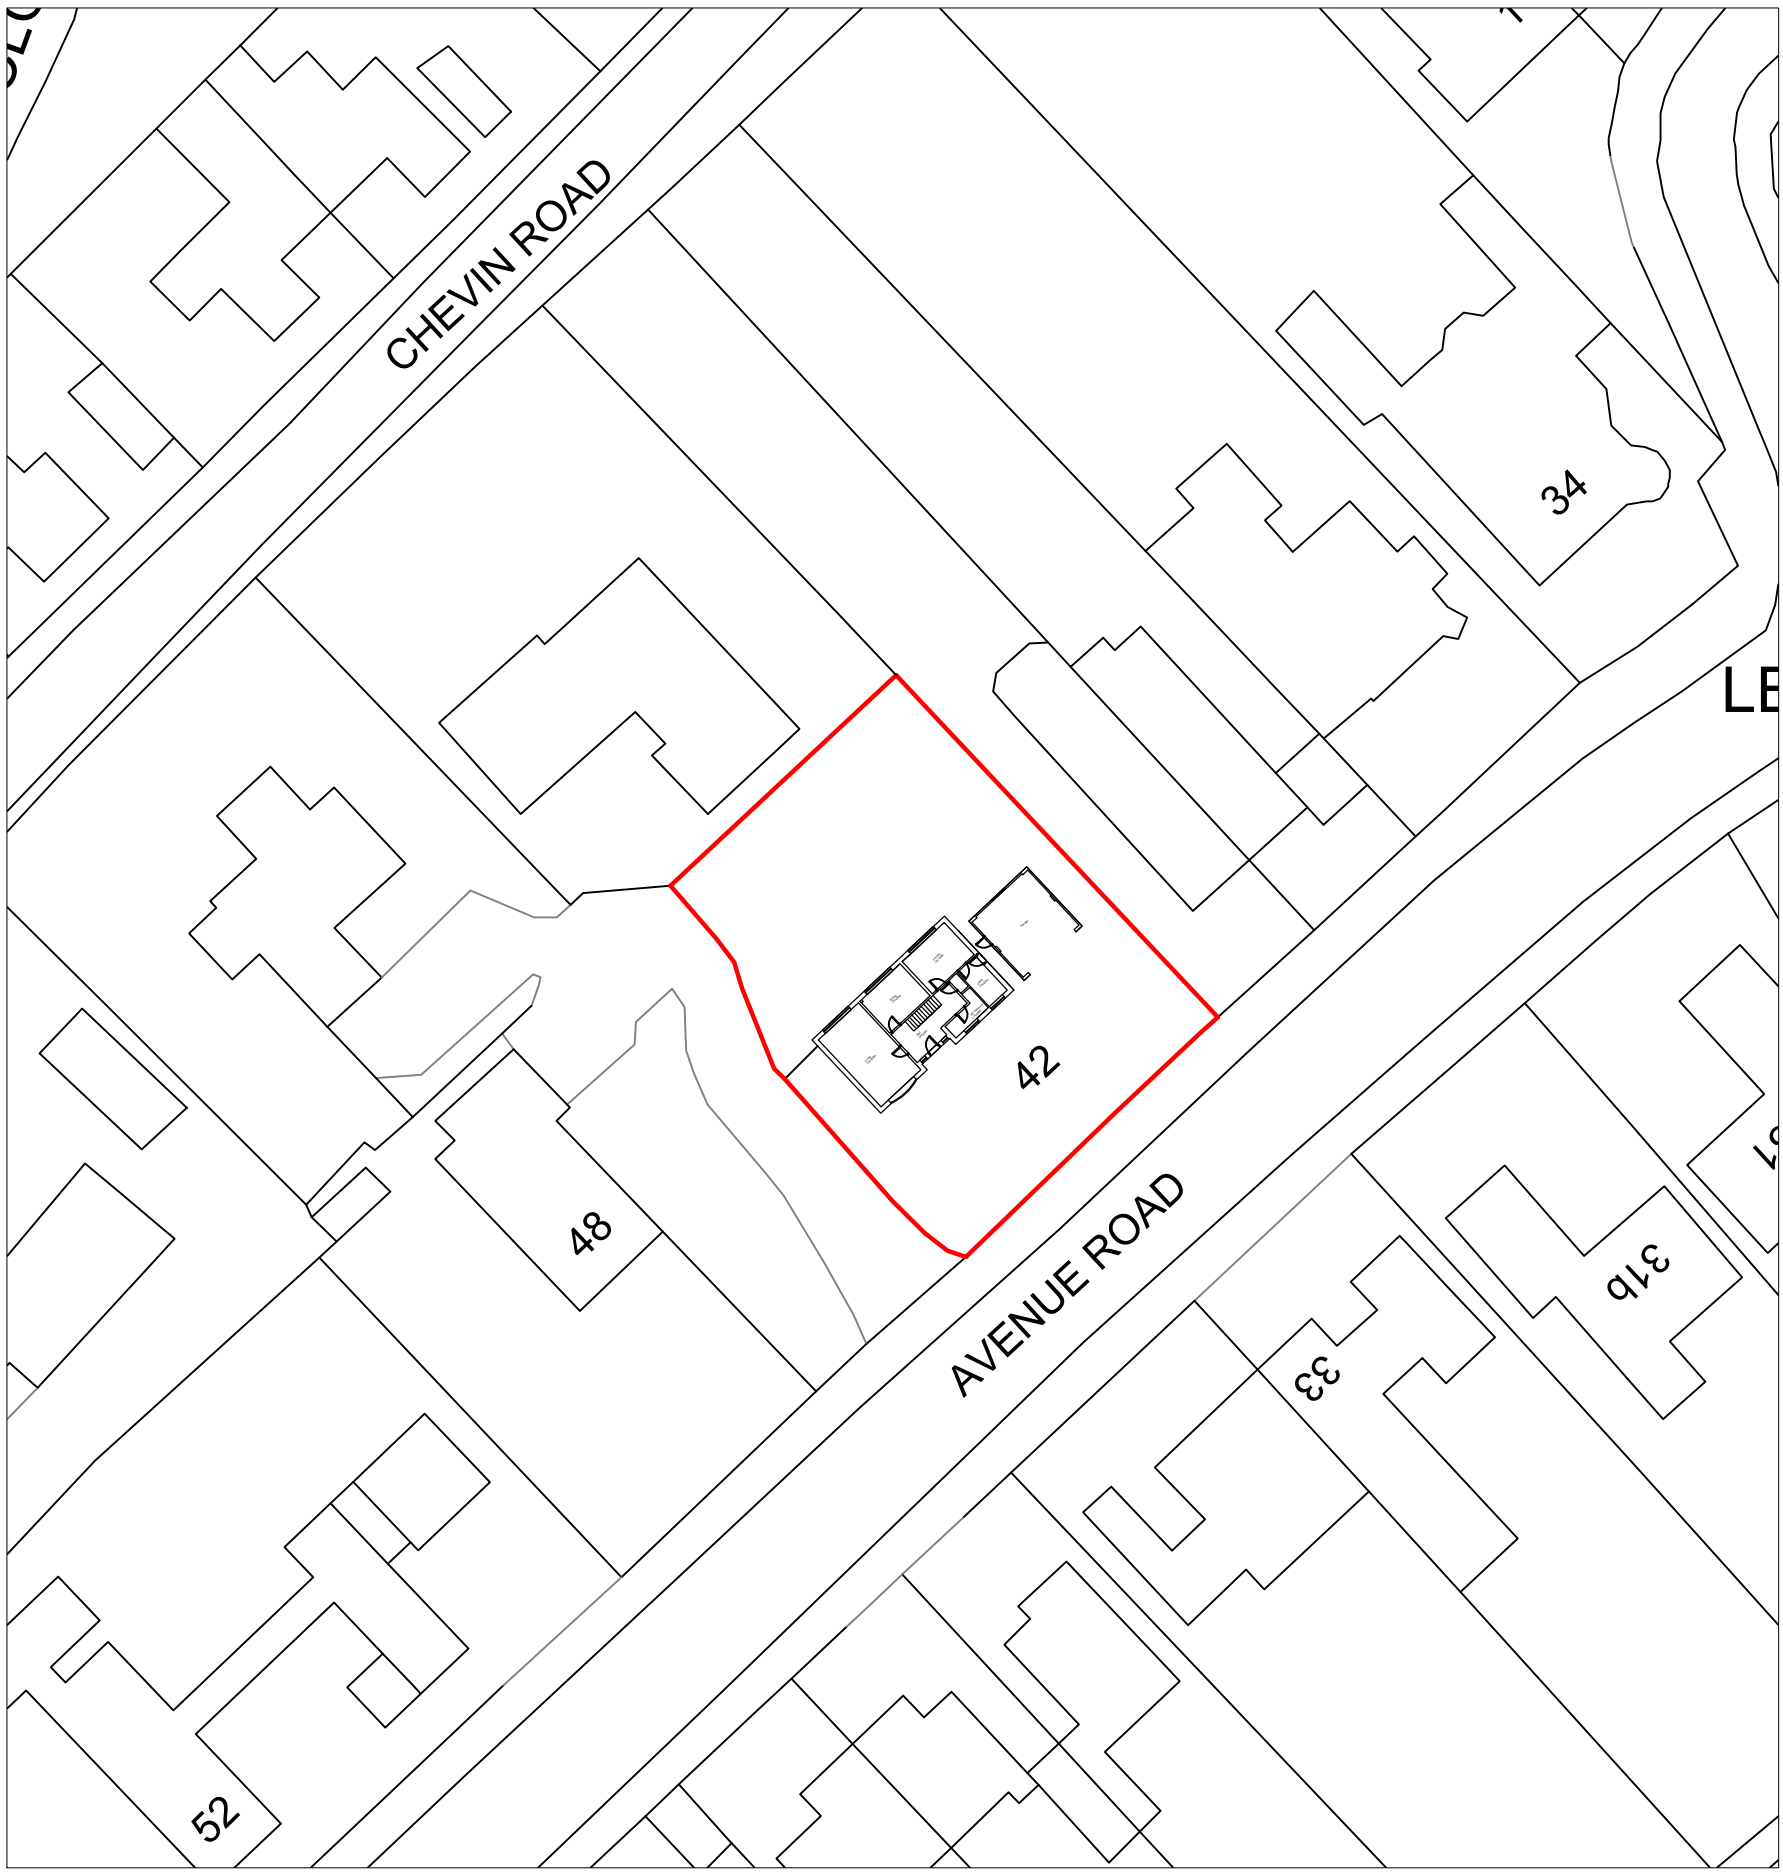

Existing Block Plan 1:500

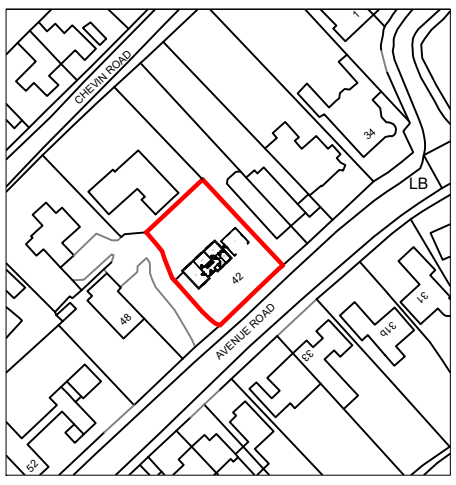

Existing Location Plan 1:1250

© Crown copyright 2023 Ordnance Survey 100053143

TURNER WALL ARCHITECTS
M: 07766106307
E: jonathan@turnerwall.co.uk
A: 30 Packington Hill Kegworth DE74 2DF

N

Name and Address
Chris and Anusha 42 Avenue Rd
Duffield DE56 4DW

Drawing Title
Existing Location & Block Plan

Drawing Size A3

scale: various as annotated
date: 22 October 2026
revision: 03

All dimensions to be checked on site.