

1 PROPOSED NORTH ELEVATION
Scale 1:100 at A2



2 PROPOSED EAST ELEVATION
Scale 1:100 at A2



3 PROPOSED SOUTH ELEVATION
Scale 1:100 at A2

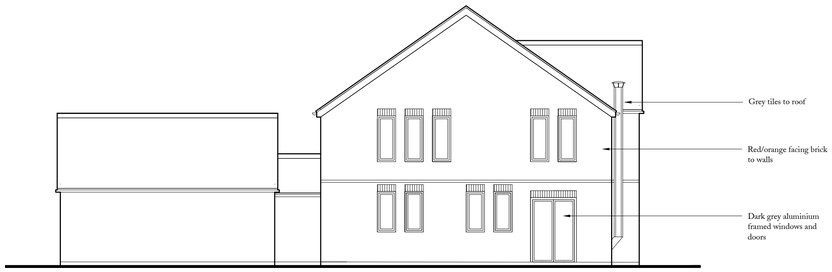

4 PROPOSED WEST ELEVATION
Scale 1:100 at A2

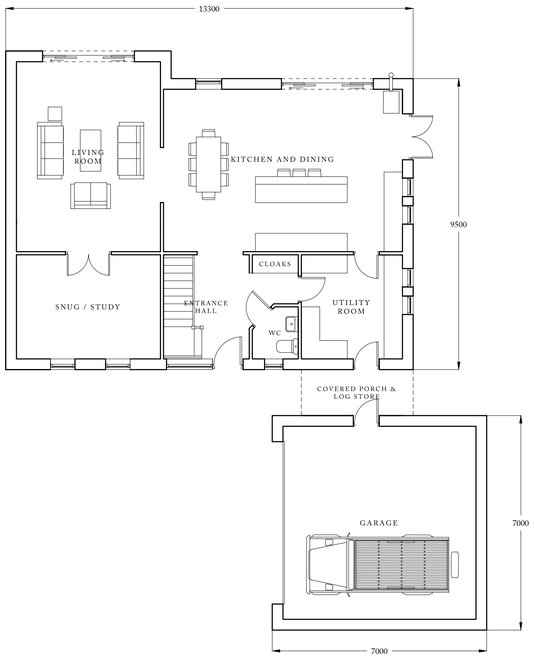

5 PROPOSED GROUND FLOOR PLAN
Scale 1:100 at A2

Ground Floor GIA - 115m² + 40m² Garage
Total GIA - 230m² + 40m² Garage

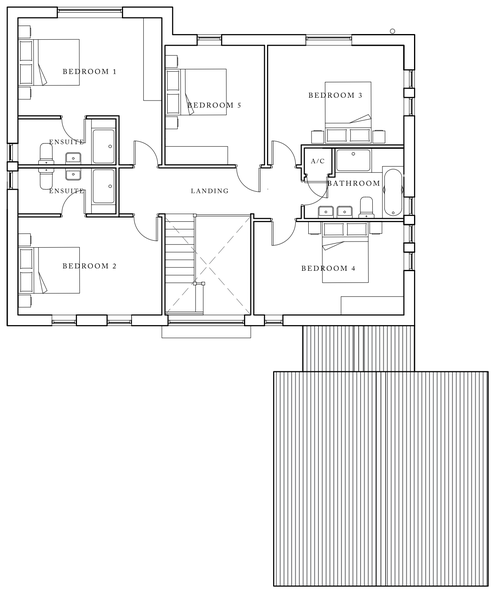

6 PROPOSED FIRST FLOOR PLAN
Scale 1:100 at A2

First Floor GIA - 115m²

PLANNING

(1:100) 0m 1 2 3

P1	First Issue	25.01.2026
Rev. No.:	Amendment	Date

Wakebridge Estates

46 Bridge Street
Belper
Derbyshire DE56 1AX

Email: enquiries@wakebridge.co.uk
Telephone: +44 (0)7484 206 716

PROJECT: LANGLEY HOUSE, KIRK LANGLEY

TITLE: PLANS AND ELEVATIONS AS PROPOSED

DRAWING No.: 1706-104	REV. No.: P1
SCALE: 1:100 at A2	DATE: 25.01.2026

All designs copyright of Wakebridge Estates Limited (registered England and Wales 13305880 - enquiries@wakebridge.co.uk). All dimensions to be checked on-site and verified where discrepancies arise. Not to be reproduced or relied upon without express consent.