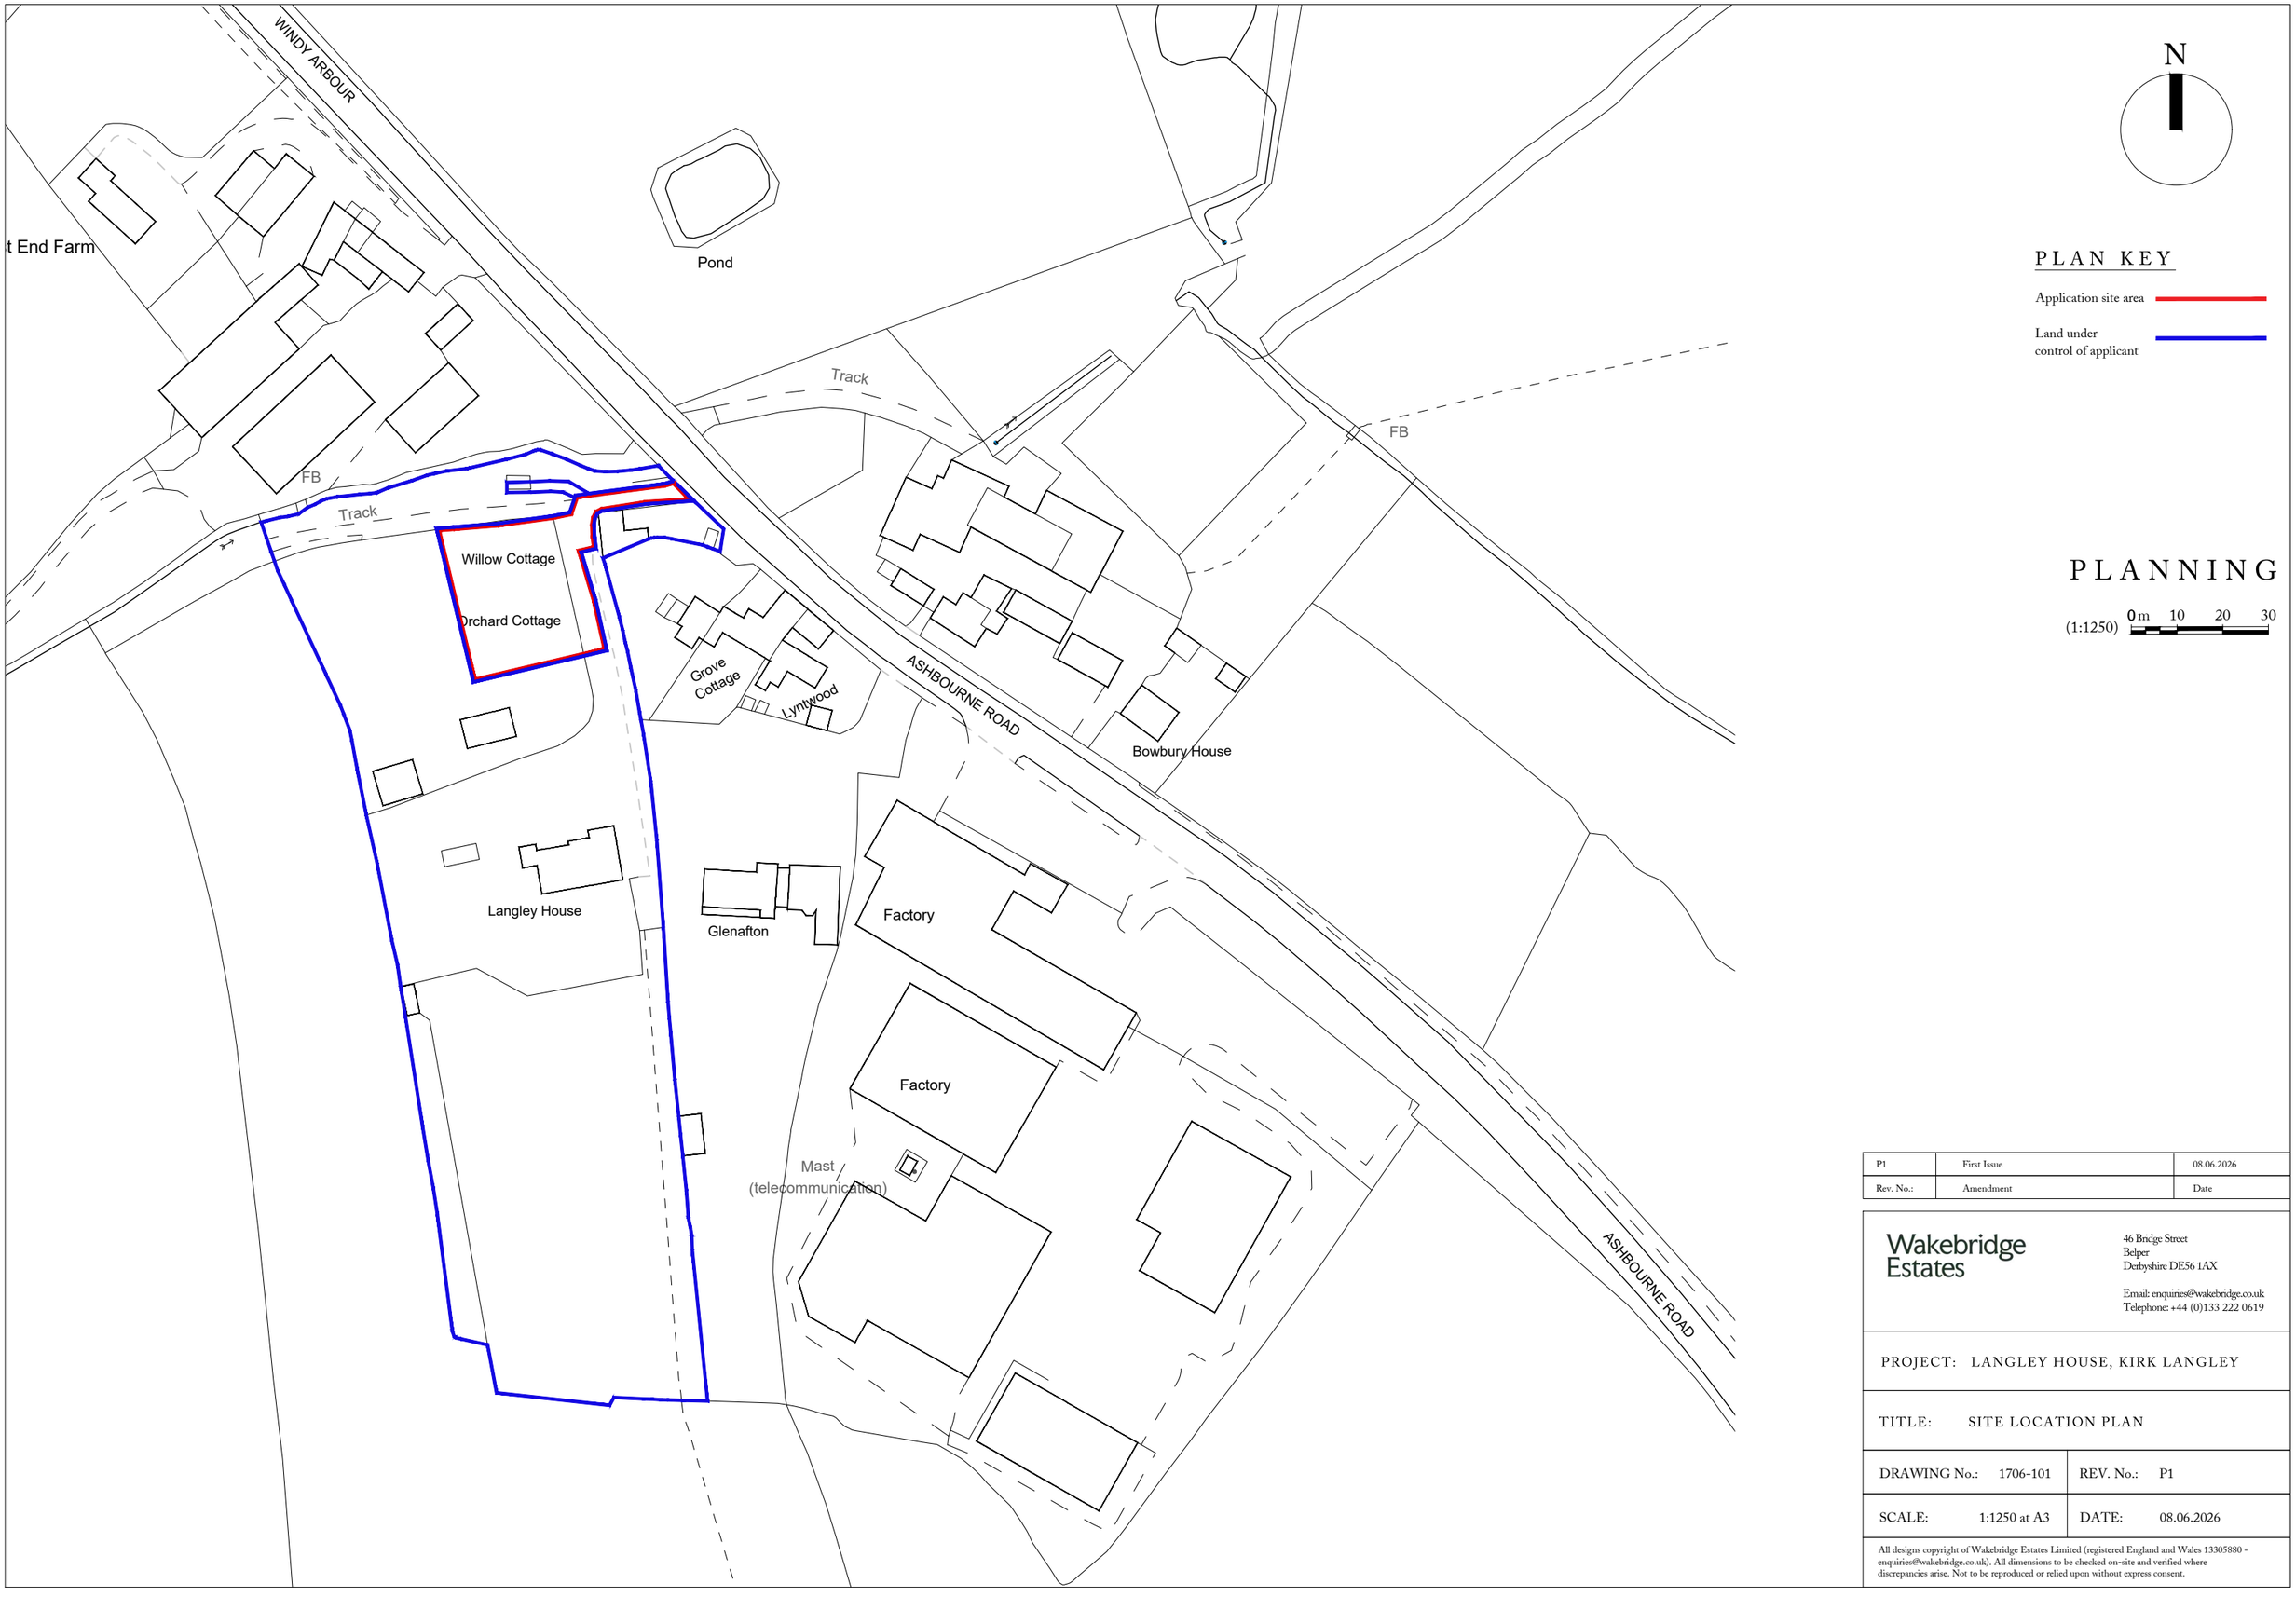

N

PLAN KEY

Application site area

Land under control of applicant

PLANNING

(1:1250) 0 m 10 20 30

P1	First Issue	08.06.2026
Rev. No.:	Amendment	Date

Wakebridge Estates

46 Bridge Street
Belper
Derbyshire DE56 1AX

Email: enquiries@wakebridge.co.uk
Telephone: +44 (0)133 222 0619

PROJECT: LANGLEY HOUSE, KIRK LANGLEY

TITLE: SITE LOCATION PLAN

DRAWING No.: 1706-101	REV. No.: P1
SCALE: 1:1250 at A3	DATE: 08.06.2026

All designs copyright of Wakebridge Estates Limited (registered England and Wales 13305880 - enquiries@wakebridge.co.uk). All dimensions to be checked on-site and verified where discrepancies arise. Not to be reproduced or relied upon without express consent.