Client

Nottingham Building Society

Project

Belper Refurbishment Works

gleeds Built Asset Solutions



Drawing Number	Drawing Title	Issue	Current Revision
		1	05/10/26
NTBS4668-GLE-NBS-BEL-DR-B-03	Existing Elevations	0	0
NTBS4668-GLE-NBS-BEL-DR-B-04	Proposed Elevations	0	0

This drawing may not be reproduced, made use of or issued to a third party without permission of : Gleeds. DO NOT SCALE - The contractor is responsible for checking all details and dimensions on site and using these in his tender submission and all subsequent work on site. THIS IS A CAD DRAWING - DO NOT ALTER

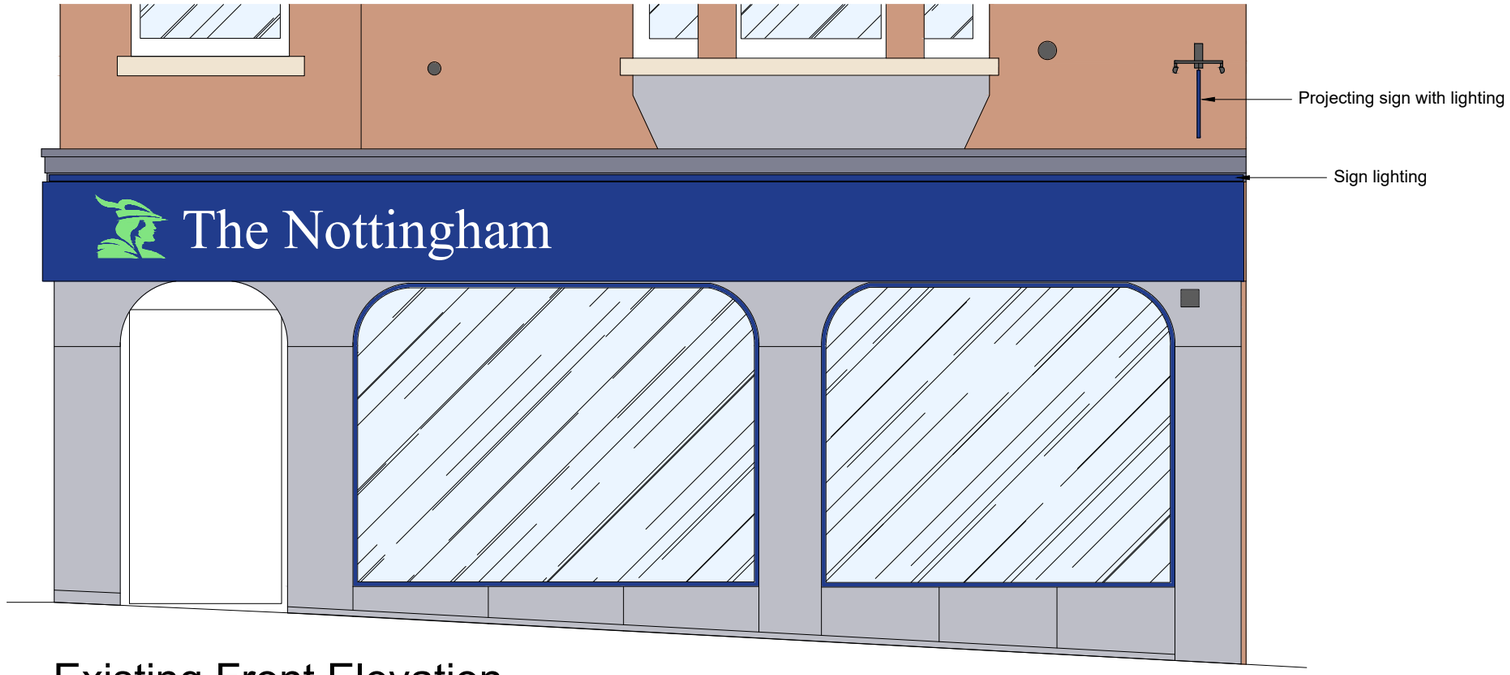

Existing Front Elevation



Existing Side Elevation

0 1m 2m 3m

Rev	Date	By	Description

Revisions

Client

Nottingham Building Society

Project

Belper
Refurbishment Works

Drawing Title

Existing Elevations

Drawing No.

NTBS4668-GLE-NBS-BEL-DR-B-03

Status	Rev.
	0

Drawn	Checked	Date	Scale @ A3
SA	JC	10/2026	1:50

gleeds

Built Asset Solutions



This drawing may not be reproduced, made use of or issued to a third party without permission of : Gleeds. DO NOT SCALE - The contractor is responsible for checking all details and dimensions on site and using these in his tender submission and all subsequent work on site. THIS IS A CAD DRAWING - DO NOT ALTER

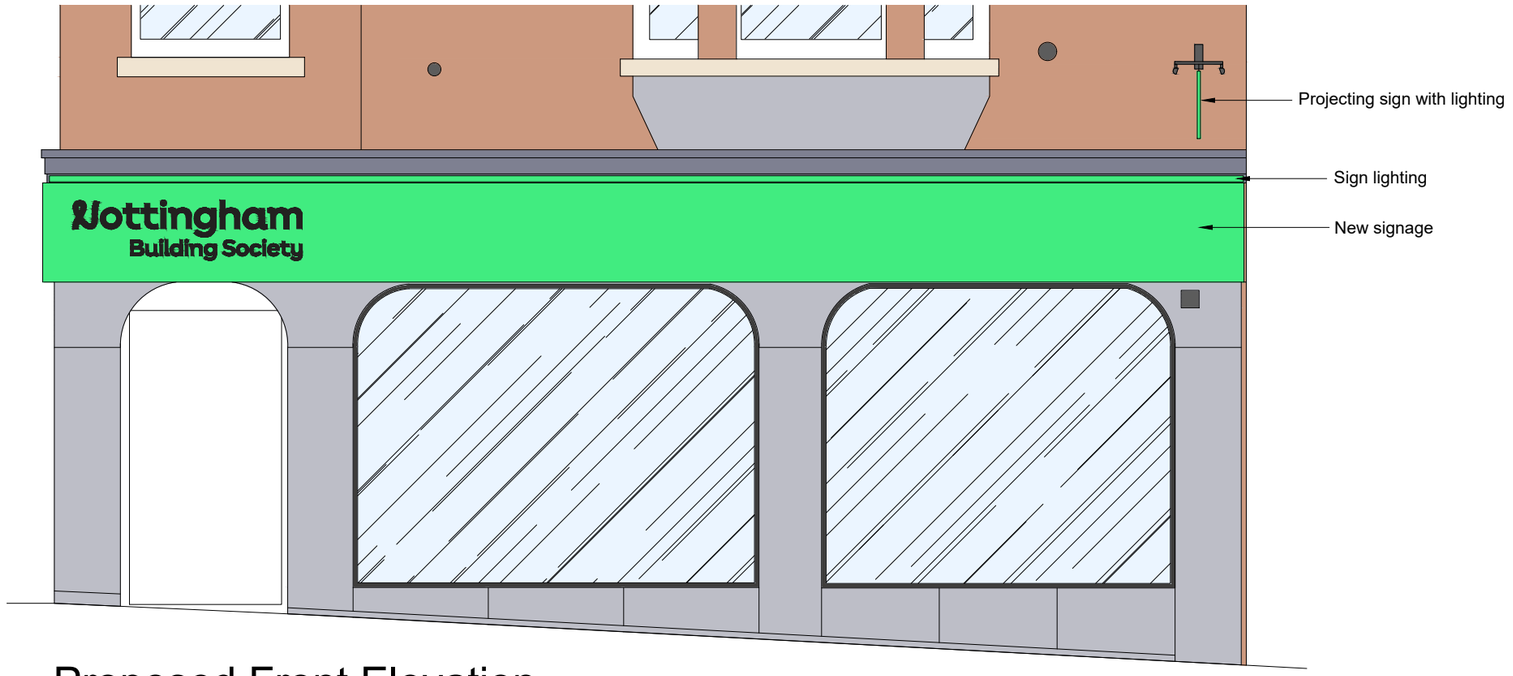

Proposed Front Elevation

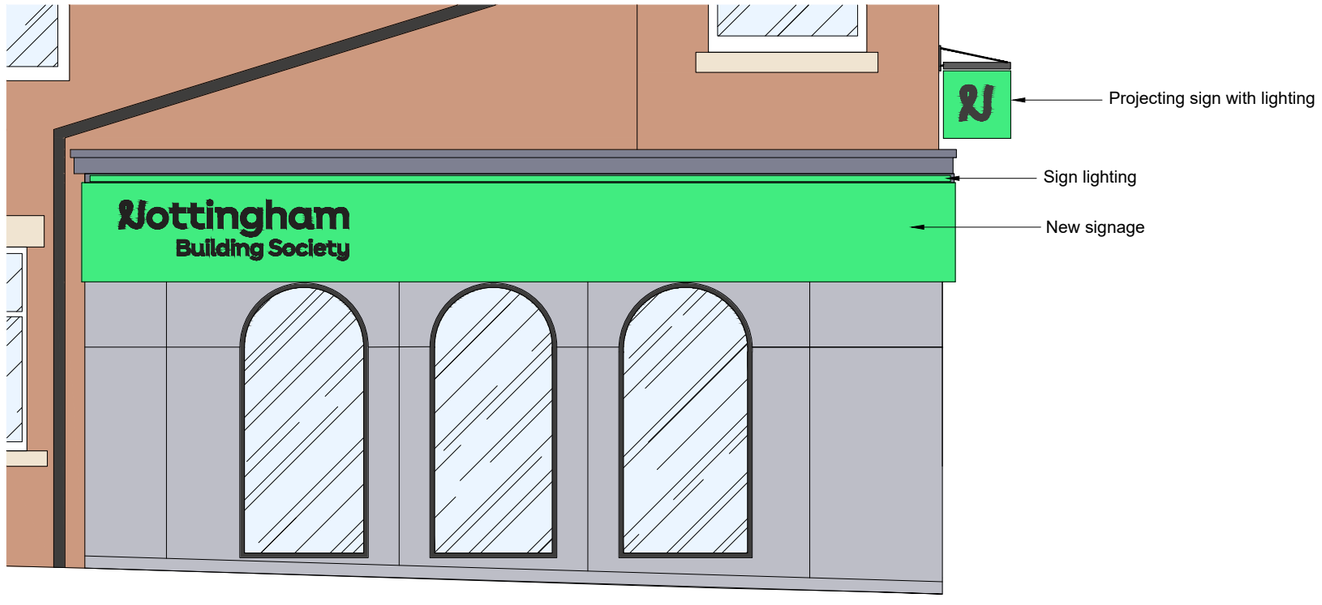

Proposed Side Elevation

0 1m 2m 3m

Rev	Date	By	Description
			Revisions

Client

Nottingham Building Society

Project

Belper
Refurbishment Works

Drawing Title

Proposed Elevations

Drawing No.

NTBS4668-GLE-NBS-BEL-DR-B-04

Status	Rev.
	0

Drawn	Checked	Date	Scale @ A3
SA	JC	10/2026	1:50

gleeds

Built Asset Solutions

