(2) Proposed bonded resin driveway. 22, Nutbrook Drive Shipley. DE75 7NY.

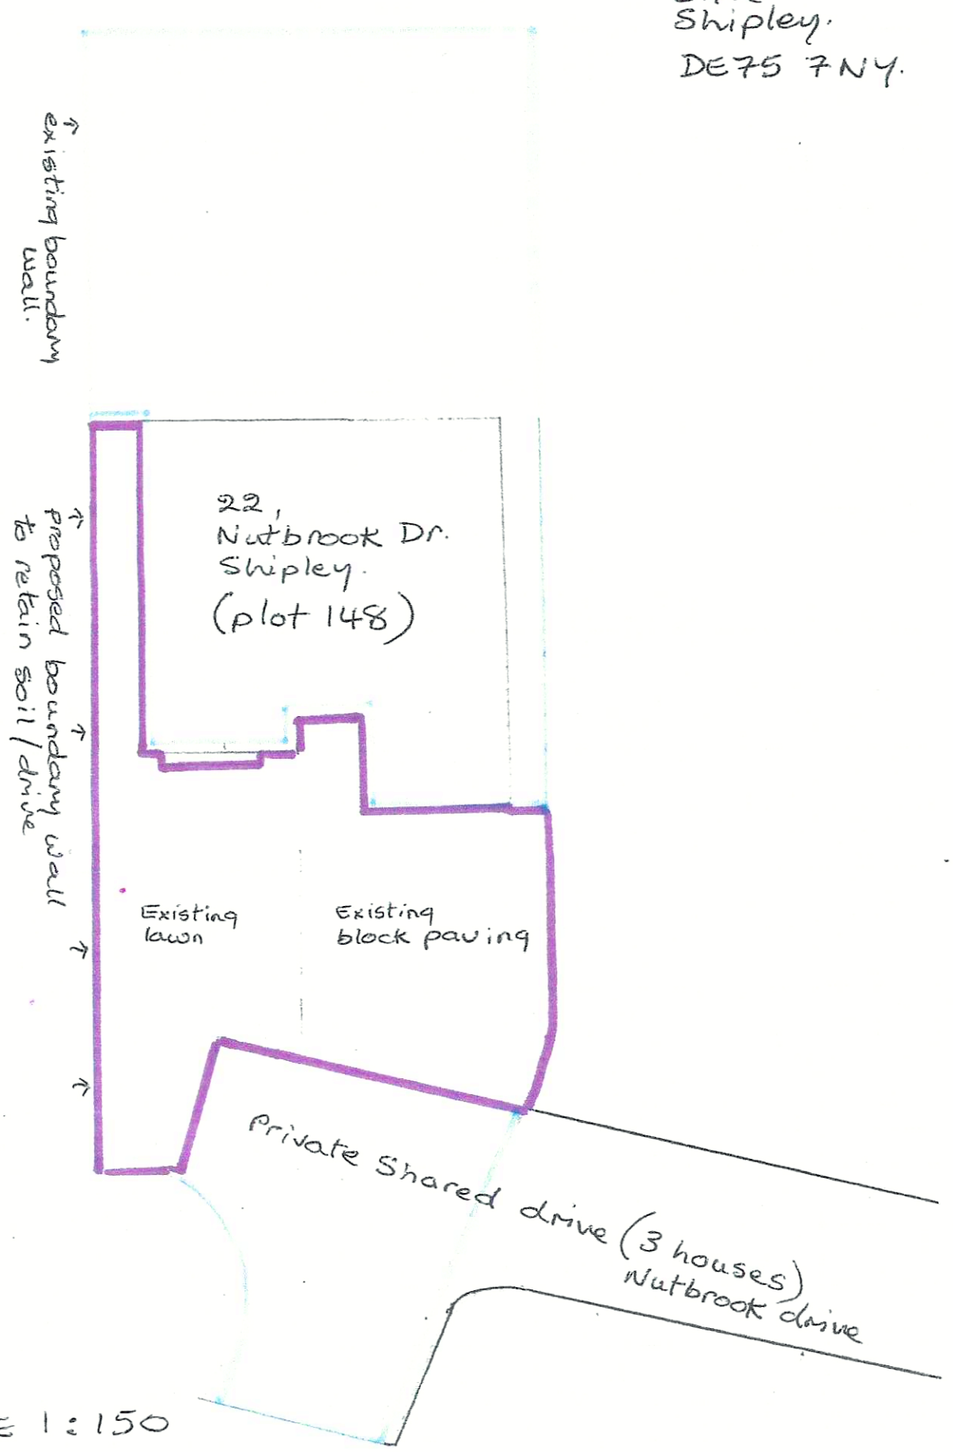

SCALE 1:150

Proposed resin drive area outlined in red.
Remaining property boundary in blue.