REF. PLANNING APPLIC. AVA/2026/0662

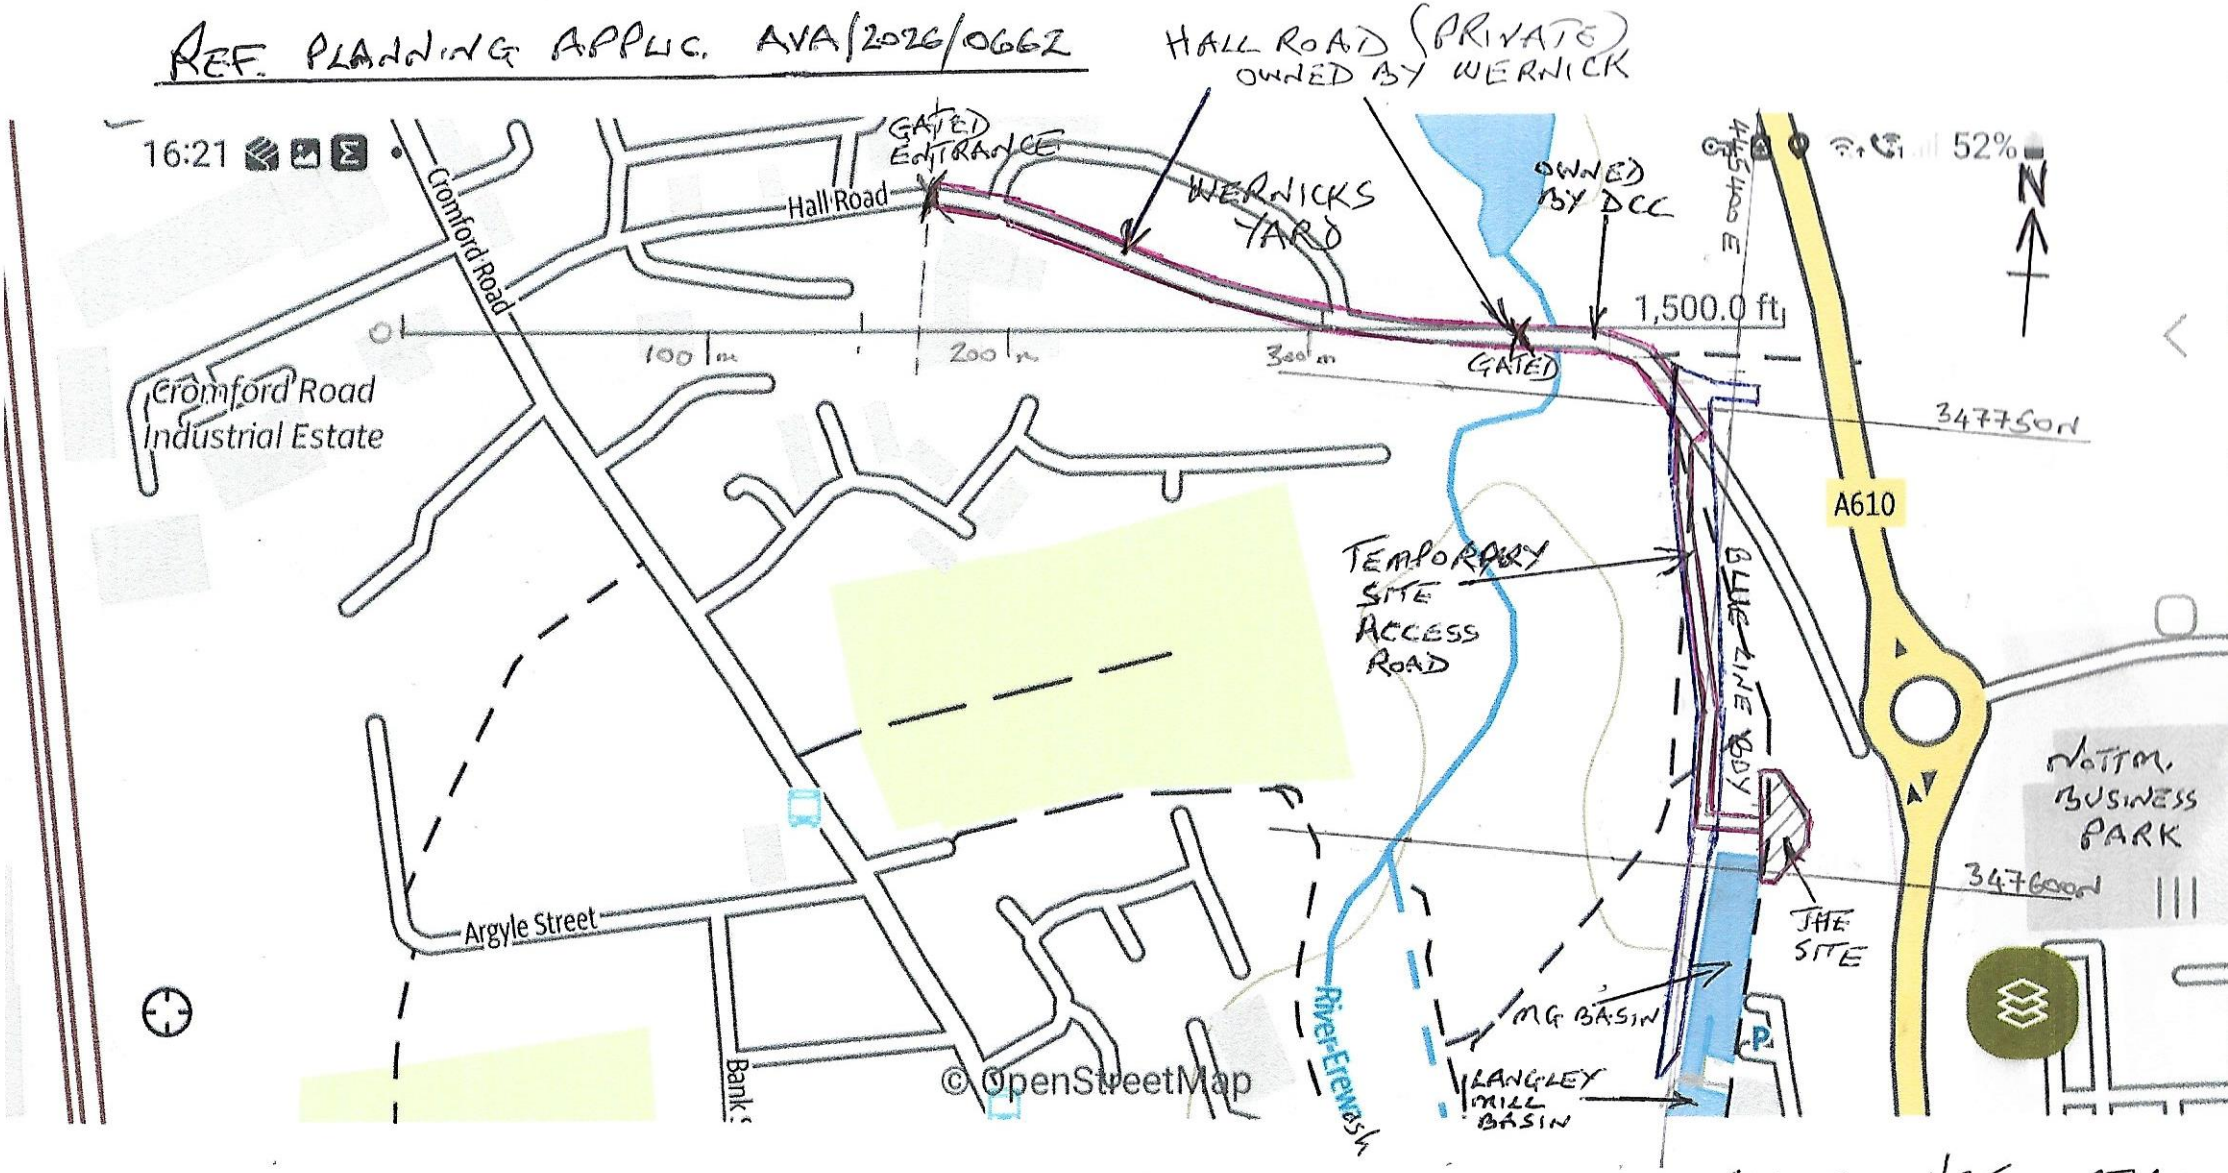

CONSTRUCTION OF A WINDING HOLE, CROMFORD CANAL LANGLEY MILL

SITE LOCATION PLAN INCLUDING SITE ACCESS

SCALE : 1/2500 AT A4