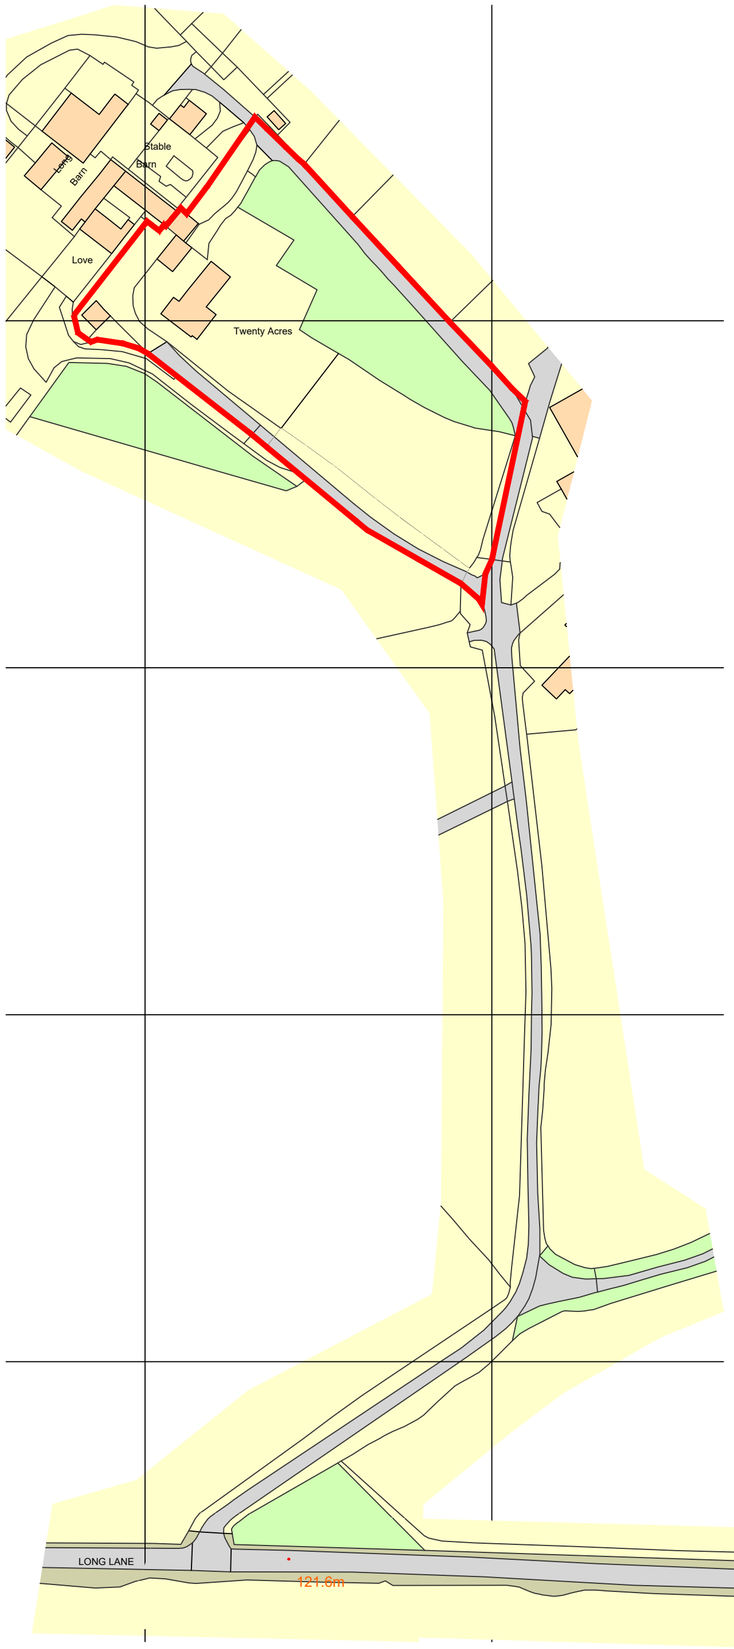

N

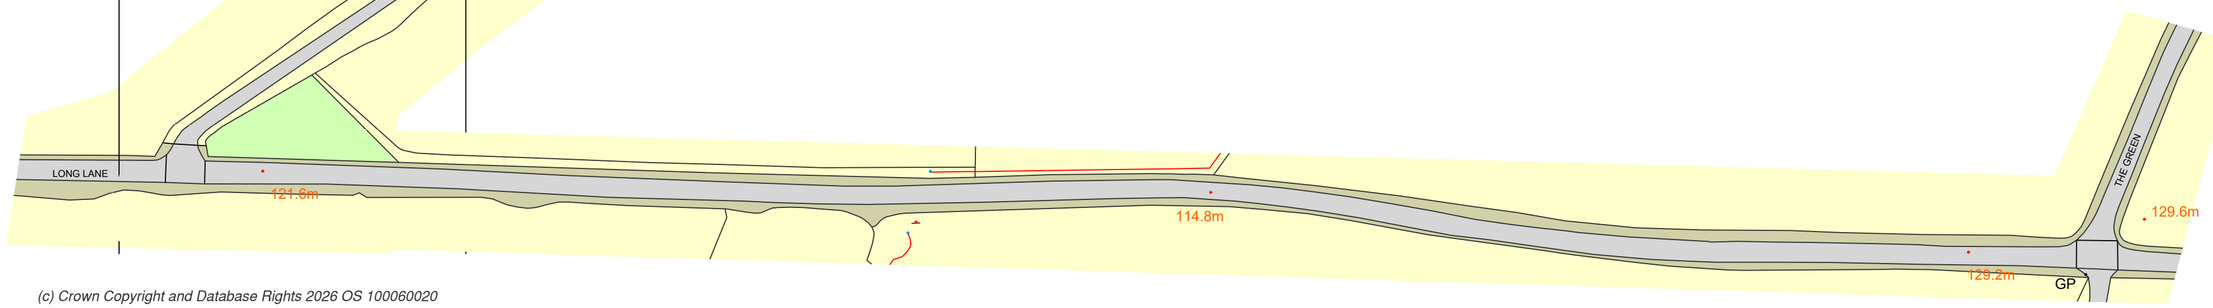

(c) Crown Copyright and Database Rights 2026 OS 100060020

SCALE BAR 1:1250

REV A - AMENDING SITE BOUNDARY - CP - 18/09/2026

REV B - AMENDING SITE BOUNDARY - CP - 21/09/2026

REV C - PLANNING AMENDING - CP - 22/09/2026

REV D - PLANNING AMENDING - AM - 27/10/2026

bi Design Architecture

HEAD OFFICE
79 HIGH STREET, REPTON, DERBYSHIRE, DE65 6GF
T: 01283 704682

WEST MIDLANDS OFFICE
47A HIGH STREET, SUTTON COLDFIELD, B73 7EU
T: 0121 354 0205

ENQUIRIES@BIDESIGN-ARCHITECTURE.CO.UK WWW.BIDESIGN-ARCHITECTURE.CO.UK

PLEASE NOTE - USE FIGURES WHERE GIVEN ONLY. CONTRACTOR TO CHECK ALL LEVELS AND DIMENSIONS ON SITE PRIOR TO WORKS COMMENCING AND REPORT ANY DISCREPANCIES TO BI DESIGN ARCHITECTURE

Project: Proposed Development at

Address: The Farmhouse, Twenty Acres Farm, Dalbury Lees, DE6 5BG

Client: Geary

Drawing: Site Location Plan

Job Ref: 24GG Date: 15/09/2026

Drawn By: CP Check By: LPG

Scale: 1:1250 Drawing No: 05D

Paper Size: A3

MEMBER OF THE CHARTERED INSTITUTE OF BUILDING
MEMBER OF THE CHARTERED INSTITUTE OF ARCHITECTURAL TECHNOLOGISTS
AFFILIATE MEMBER OF THE ROYAL INSTITUTE OF BRITISH ARCHITECTS