BLOCK PLAN

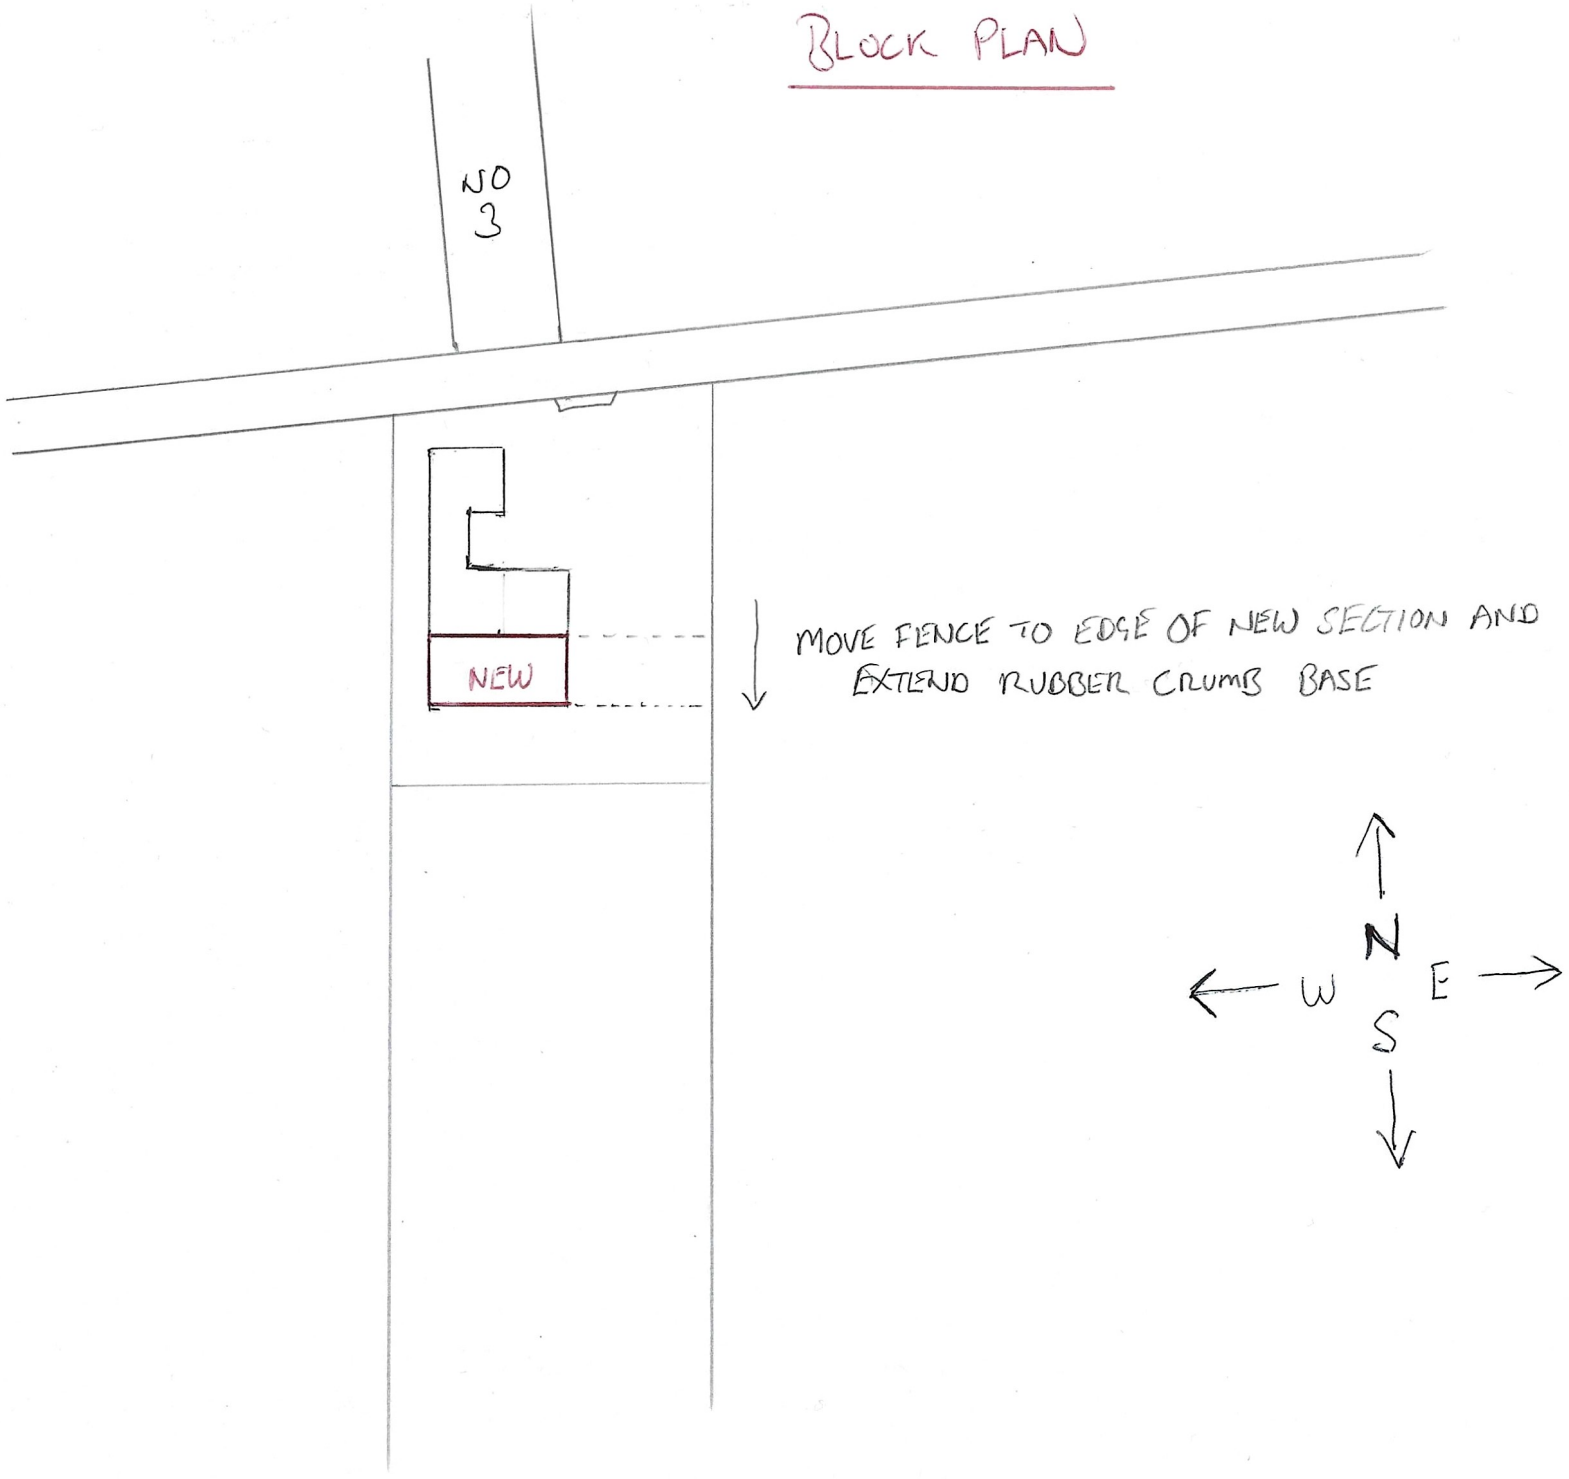
NO 3
NEW
MOVE FENCE TO EDGE OF NEW SECTION AND EXTEND RUBBER CRUMB BASE
N
W
E
S