

N

0 10 20 50

1:1250 (For Guidance Only)

NOTES:

- Location Plan based on OS Map data, reproduced under licence. Ordnance Survey (c) Crown Copyright 2021. All rights reserved, Licence Number 100022432.

- Boundary lines are accurate to the level of detail suitable for the scale of drawing.

Location Plan

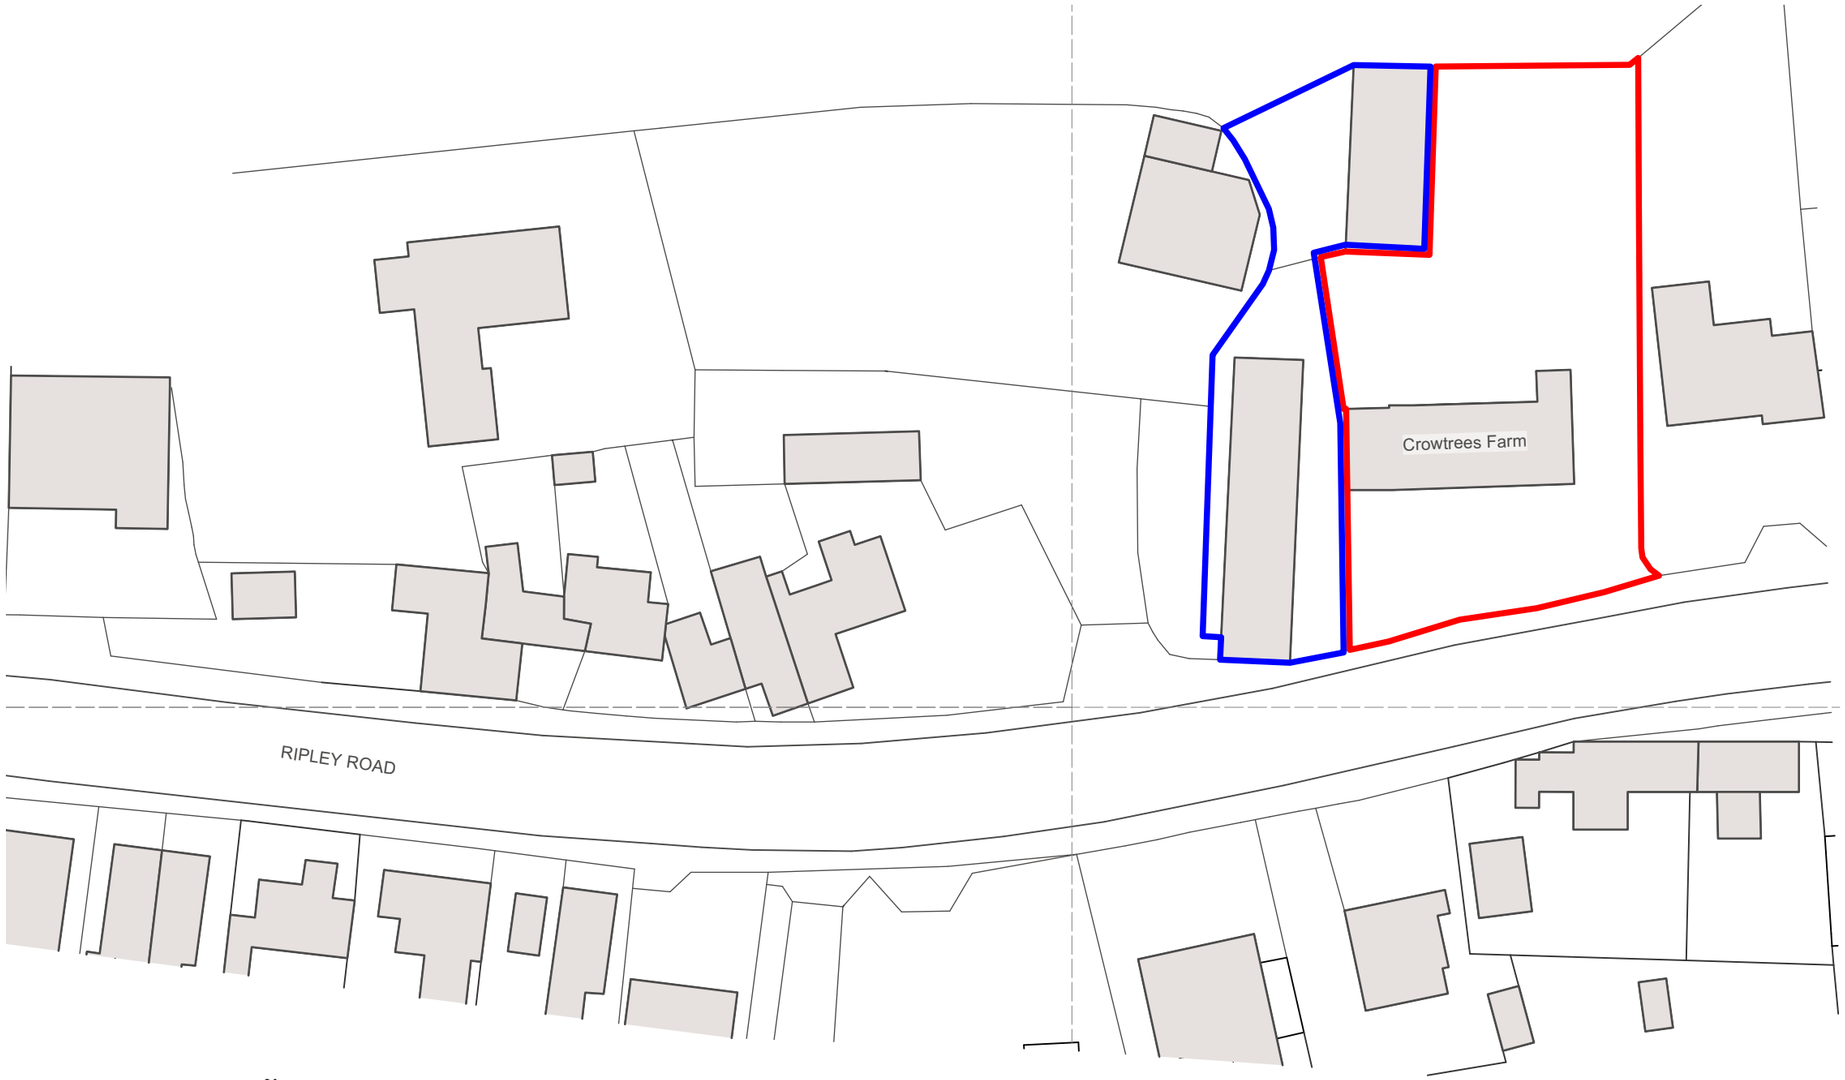

Block Plan

N

0 10 20 50

1:500 (For Guidance Only)

Rev	Date	Comments	Drawn

RIBA WORKSTAGE / STATUS 3 / Planning

James Boon Architects

RIBA Chartered Practice

T 01629 343059
E studio@jamesboonarchitects.co.uk
W www.jamesboonarchitects.co.uk
S @JBoonArchitects

Cromford Creative, Cromford Mills, Mill Lane, Cromford, Derbys, DE4 3RQ

PROJECT

Conversion of existing porch at Crowtrees Farmhouse, Ripley Road, Heage

CLIENT

Yvonne White

TITLE

Location and Block Plan
As Existing

SCALE	1:1250/1:500@A3	DATE	Sep 2026
DRAWN	KD	CHECKED	JB

PROJECT NO.	DWG NO.	REV NO.	DWG SIZE
2521	(08) 11		A3

© This drawing and the building works depicted are the copyright of the Architect and may not be reproduced except with written consent. All contractors must visit the site and be responsible for taking and checking all dimensions relative to their work. The Architects are to be advised of any variation between drawings and site conditions. Scale bar on drawing is for guidance only. Do not scale for construction purposes. All dimensions to be checked on site. Drawings up to RIBA Workstage 3 and below are not suitable for construction, while Workstage 4 is only suitable if status is marked Construction.