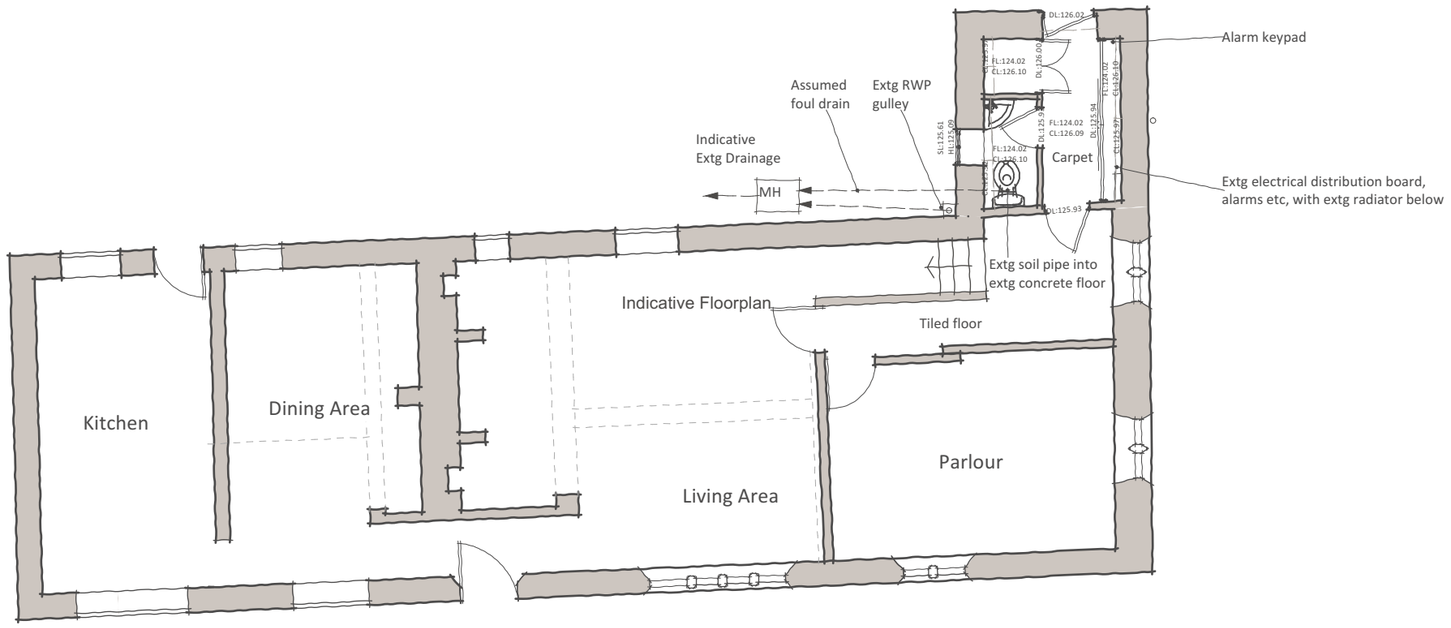

N

0 1 2 5

1:100 (For Guidance Only)

NOTES:
- Plan drawings based on Measured Building Survey by SurveyHub dated January 2026, ref 7362, for footprint of existing porch only. Other floor plan information is indicative and for context only.
- The current architects take no responsibility for any works carried out on the property prior to our appointment.

Rev	Date	Comments	Drawn
A	25 09 26	Revised following client comments	JB

RIBA WORKSTAGE / STATUS **3 / Preliminary**

James Boon Architects

RIBA Chartered Practice

T 01629 343059
E studio@jamesboonarchitects.co.uk
W www.jamesboonarchitects.co.uk
S @JBoonArchitects

Cromford Creative, Cromford Mills, Mill Lane, Cromford, Derbys, DE4 3RQ

PROJECT
Crowtrees Farm
Heage

CLIENT
Yvonne White

TITLE
Existing Ground Floor Plan

SCALE 1:100@A3		DATE Jan 2026	
DRAWN KD		CHECKED JB	
PROJECT NO. 2521	DWG NO. (08) 13	REV NO. A	DWG SIZE A3

© This drawing and the building works depicted are the copyright of the Architect and may not be reproduced except with written consent. All contractors must visit the site and be responsible for taking and checking all dimensions relative to their work. The Architects are to be advised of any variation between drawings and site conditions. Scale bar on drawing is for guidance only. Do not scale off drawings for construction purposes. All dimensions to be checked on site. Drawings up to RIBA Workstage 3 and below are not suitable for construction, while Workstage 4 is only suitable if status is marked Construction.