

Proposed Floor Plan

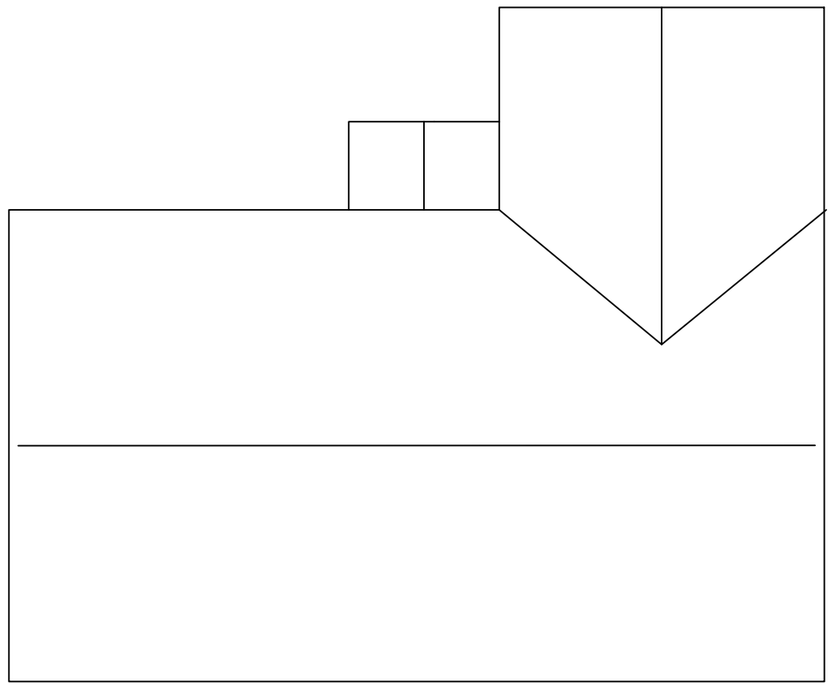

Proposed Roof Plan

Site Address:	Drawing Title:	Drawing No: 004
114 Upper Dunstead Road Langley Mill Nottinghamshire NG16 4GQ	Floor Plan and Roof Plan All measurements to be checked on site.	
Scale: 1:500		
Date: September 2026		

Planning