© Crown Copyright and database rights 2026 OS Licence no. AC0000849896

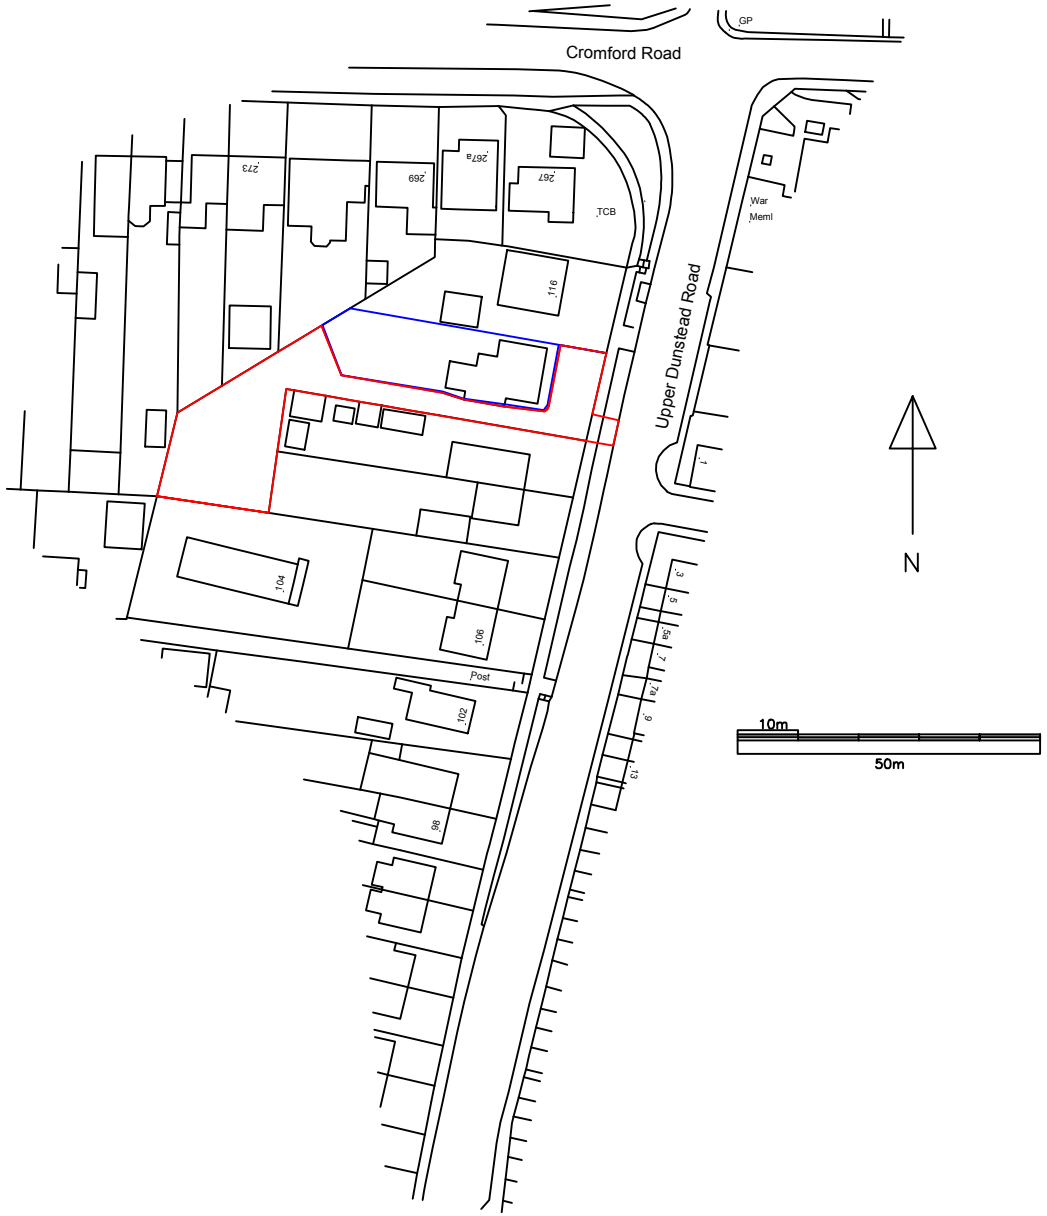

Site Address:	Drawing Title:	Drawing No: 001 REV A
114 Upper Dunstead Road Langley Mill Nottinghamshire NG16 4G	Site Location Plan All measurements to be checked on site.	
Date: October 026	Scale: 1:1250	JF Planning