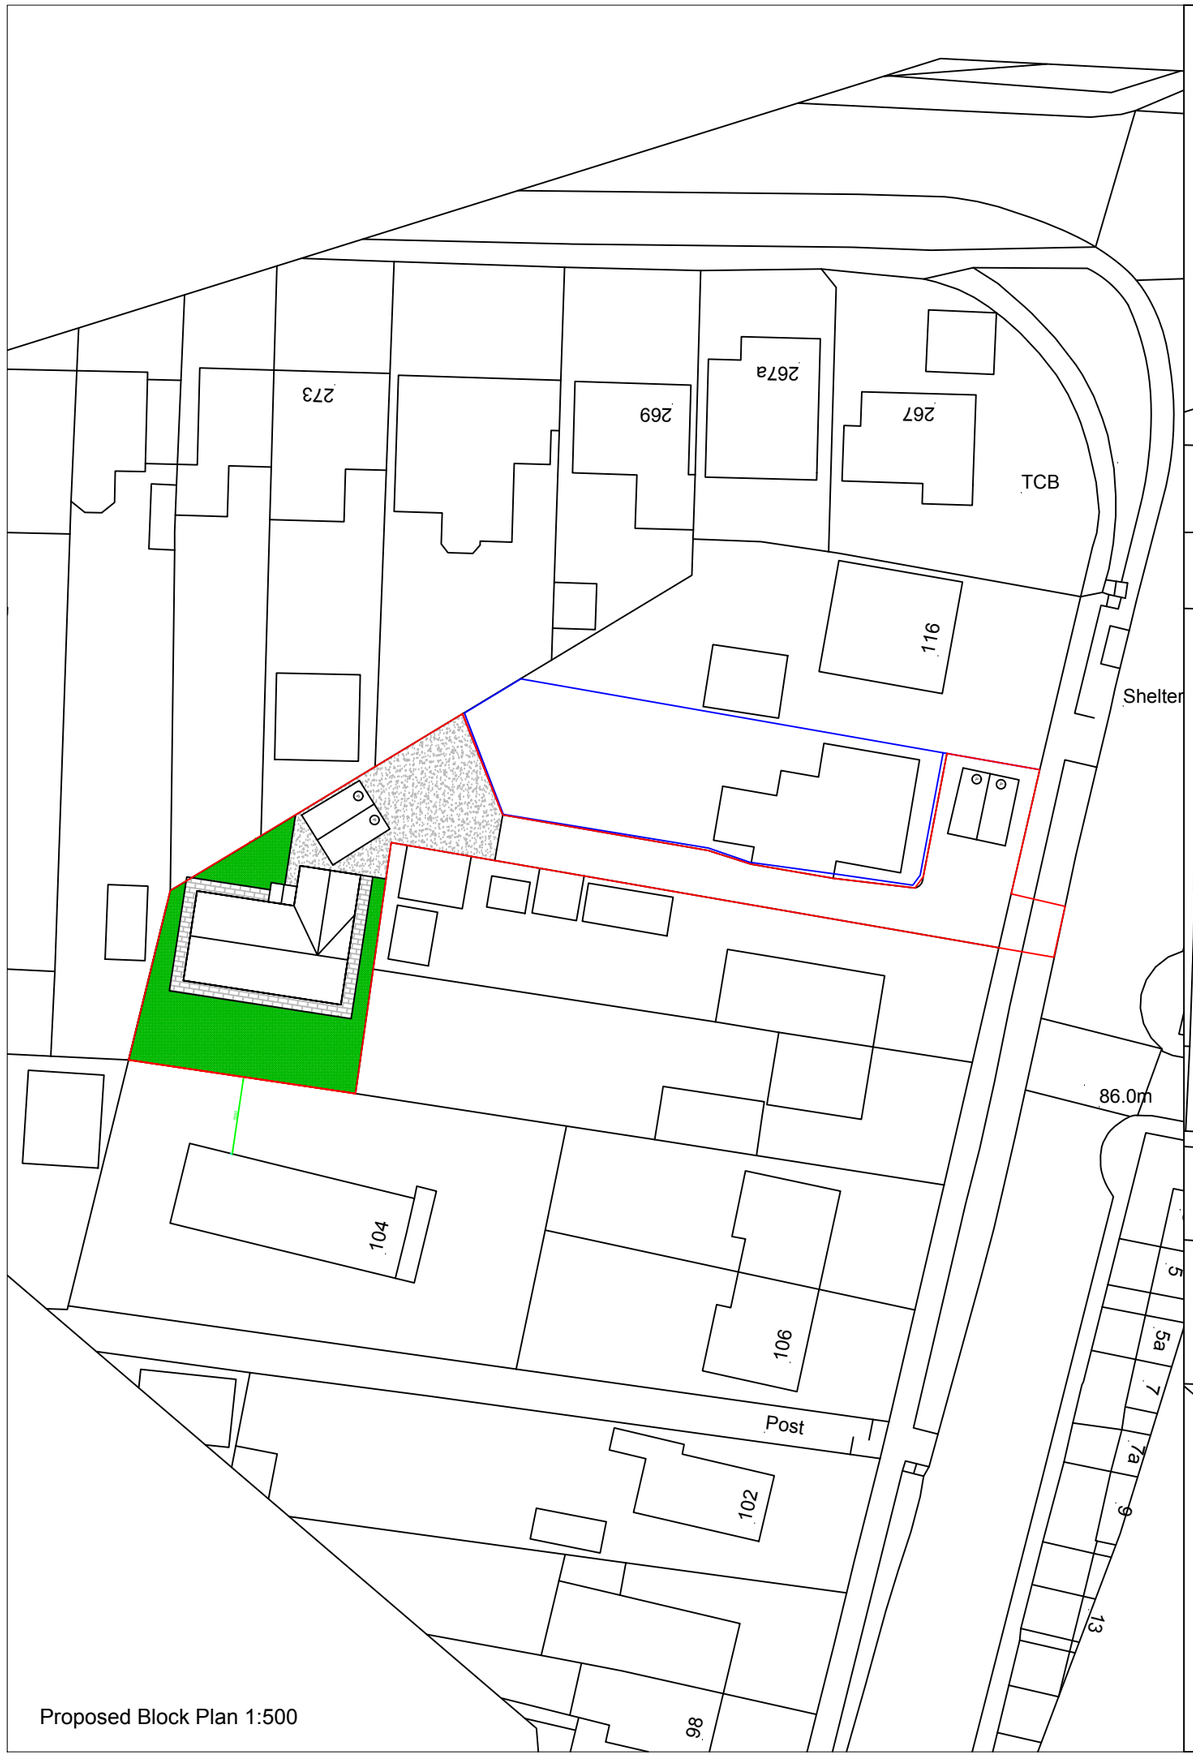

Proposed Block Plan 1:500

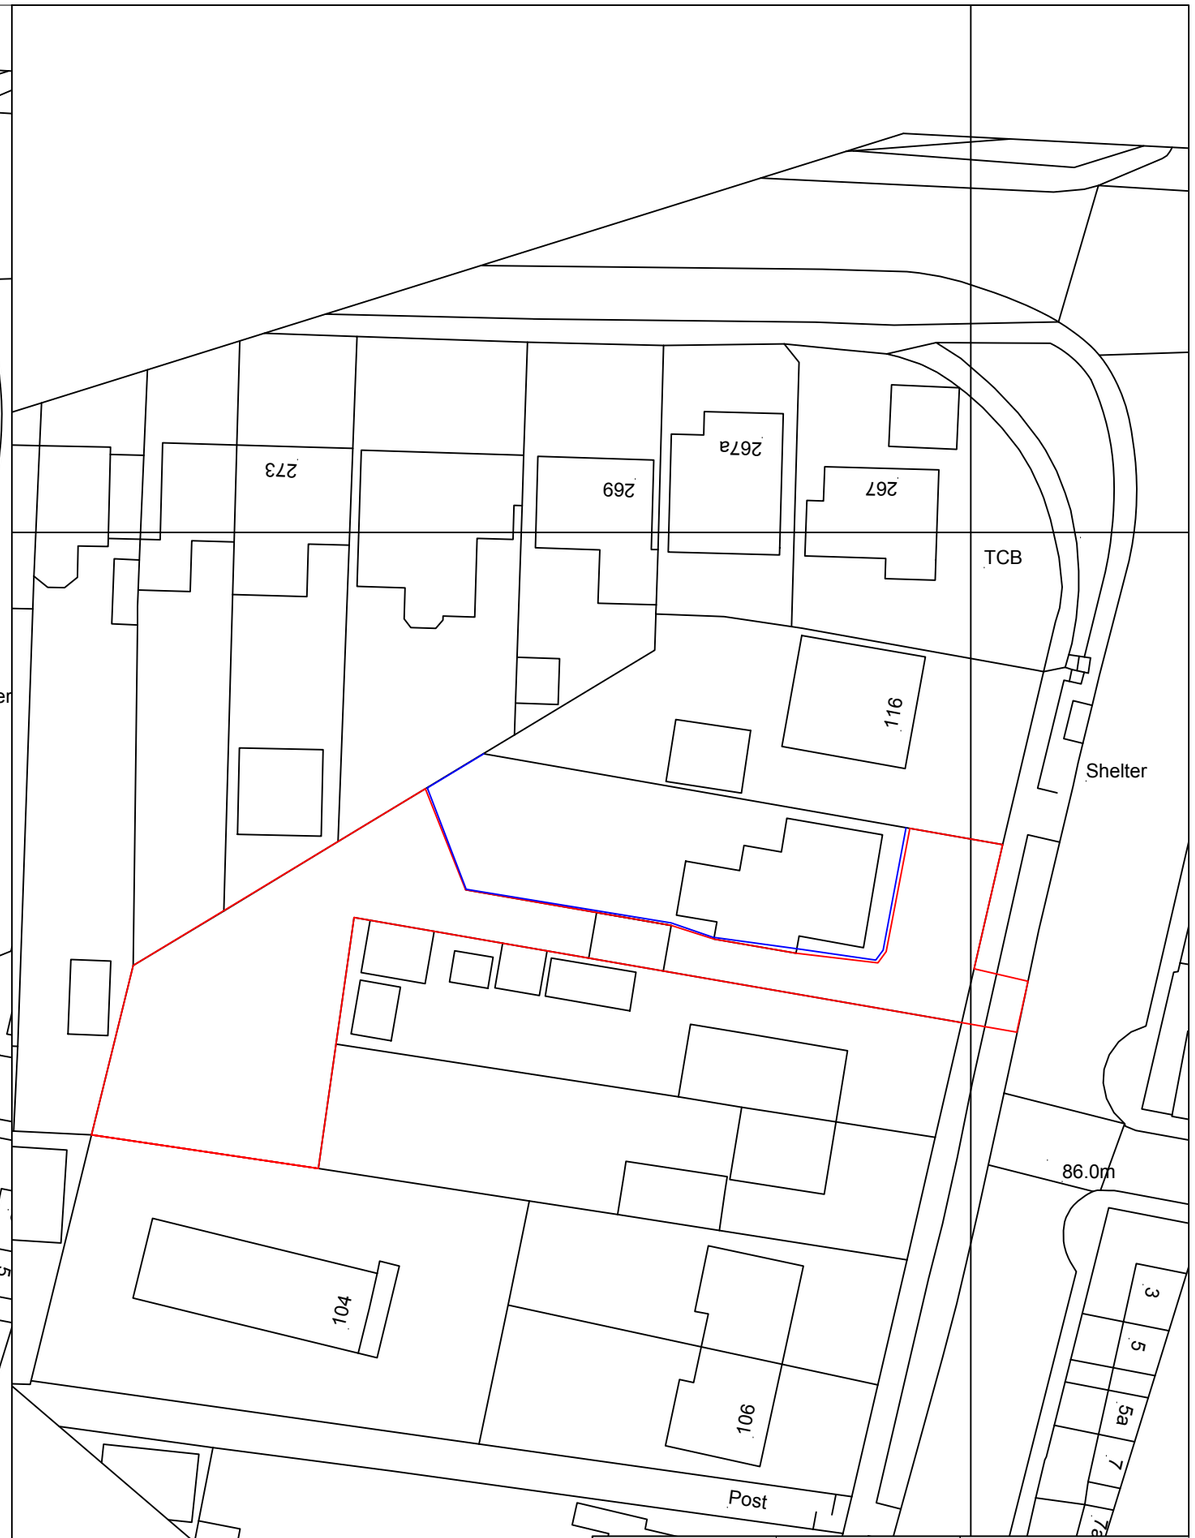

Existing Block Plan 1:500

Site Address: 114 Upper Dunstead Road Langley Mill	Drawing Title: **Block Plans** All measurements to be checked on site.	Drawing No: 002 REV A
Scale: 1:500		
Date: October 2024		

JF Planning