UK MAP CENTRE .com

121, BIRCHWOOD LANE, SOMERCOTES, ALFRETON, DERBYSHIRE, DE55 4NE
Supplied by: www.ukmapcentre.com
Product Info: www.ukmapcentre.com/dropped-kerb-plans-100-scale
Serial No:340536
Centre Coordinates:443009,353995
Production Date:22/09/2026

North

0 1 2 3 4 5 m
Scale 1:100 - 1cm = 1m - A4 Size

# Proposed Site Plan

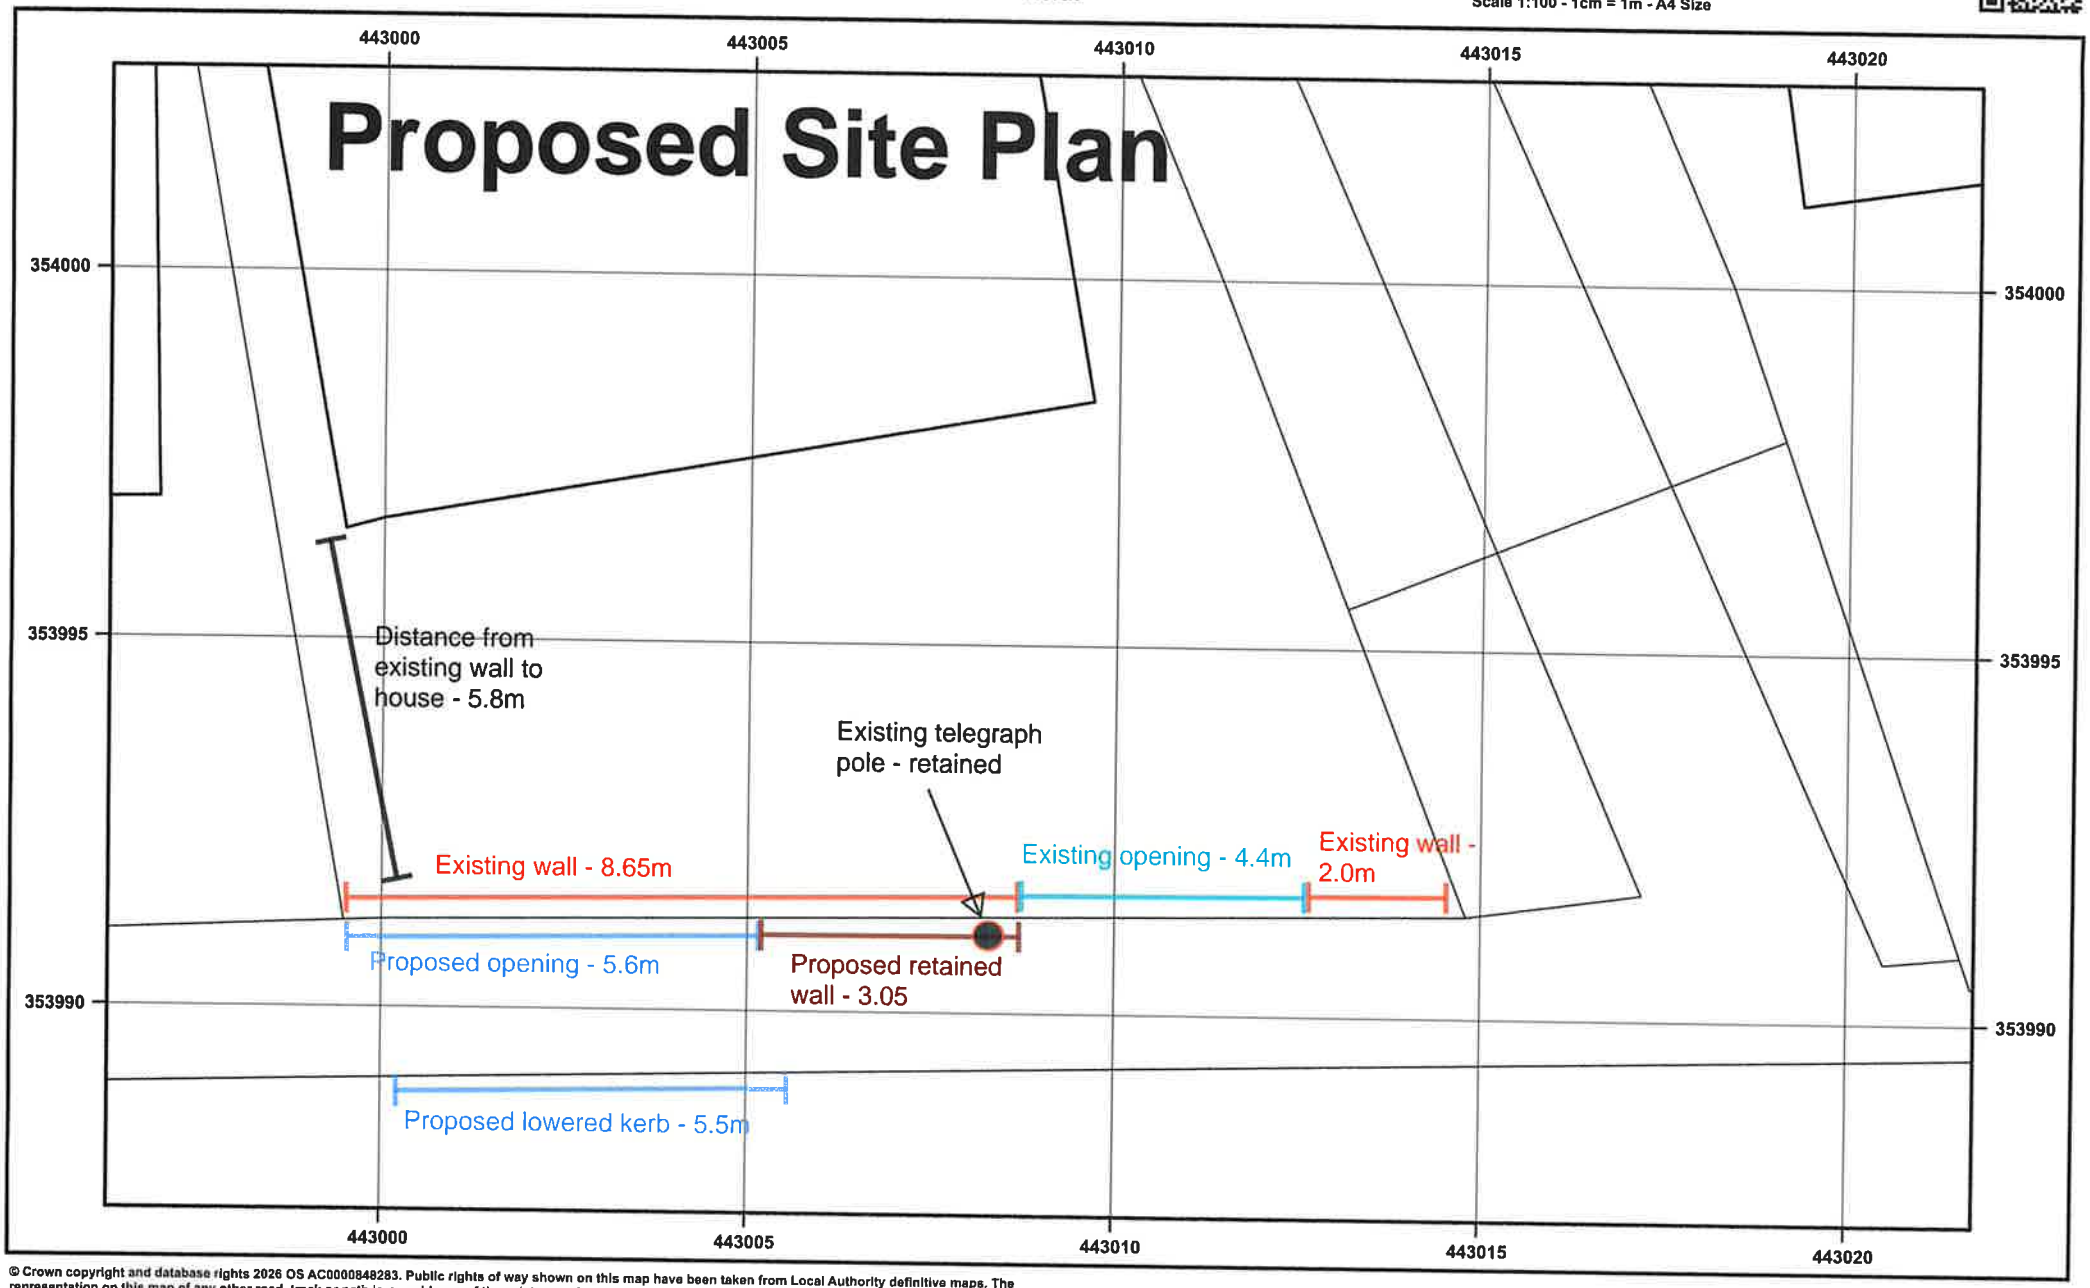


© Crown copyright and database rights 2026 OS AC0000848283. Public rights of way shown on this map have been taken from Local Authority definitive maps. The representation on this map of any other road, track or path is no evidence of the existence of a right of way.

Ordnance Survey Licensed Data