DO NOT SCALE FROM THIS DRAWING
EXCEPT FOR PLANNING PURPOSES ONLY
Copyright reserved

This drawing is issued for the sole & exclusive use of the named recipient. Distribution to any third party is on the strict understanding that no liability is accepted by YMD Boon Ltd for any discrepancies, errors or omissions that may be present & no guarantee is offered as to the accuracy of information shown.
All dimensions to be checked on site & any discrepancies found shall be brought to the attention of YMD Boon Ltd prior to commencement of any building works.

THIS DRAWING IS TO BE READ IN COLOUR PRINT

KEY:

TIMBER WINDOW REPLACEMENT

CRITTAL WINDOW RESTORATION

First Floor Plan

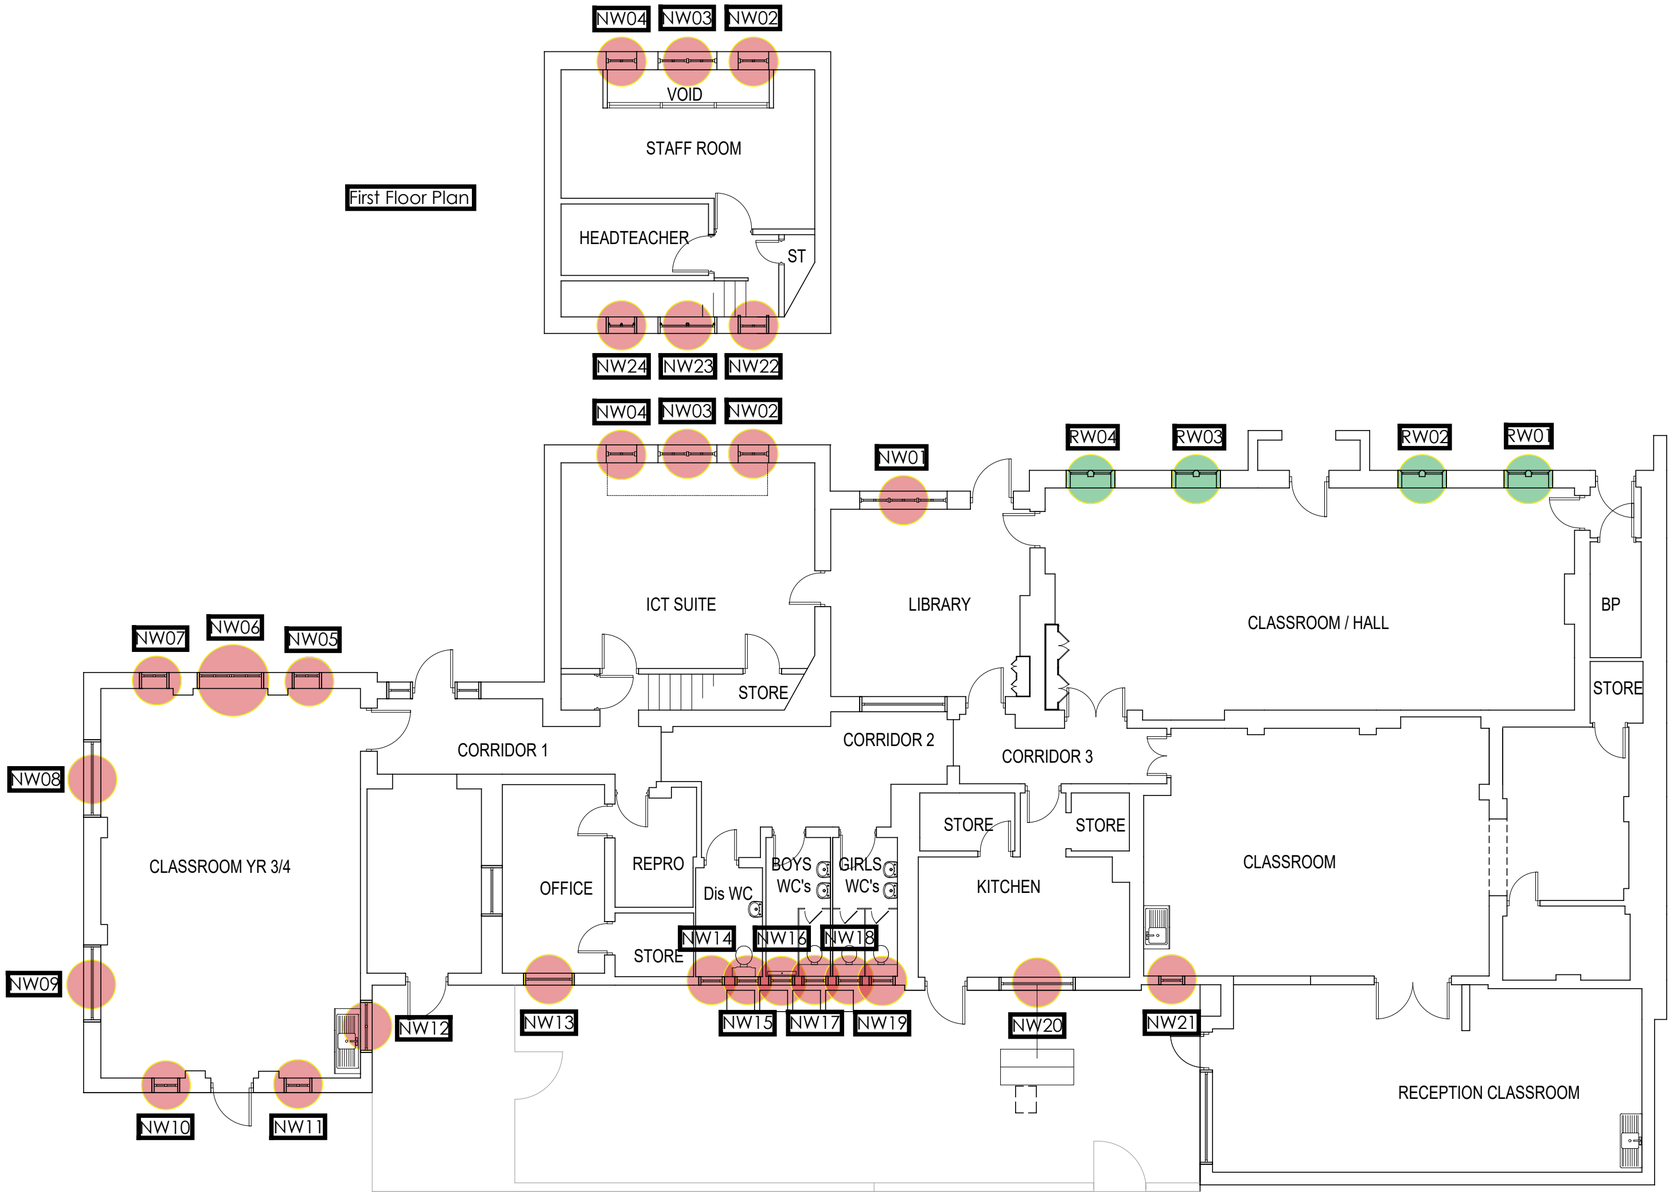

Ground Floor Plan

0 2 4 6 8 10 metres

FLOOR PLAN AS PROPOSED - 1:100

Rev.	Description	Date	Drawn	Chk'd
A	Window Numbers Updated	28/10/26	IJ	MSS

PLANNING

ymd boon Architects & Construction Consultants

6b Anson House, Compass Point Business Park, Market Harborough, LE16 9HW

Ground Floor, Loxley House, Tottle Road, Nottingham, NG2 1RT

Oak House Business Centre, Waterside South, Lincoln, LN5 7FB

Client
DERBY DIOCESAN ACADEMY TRUST
TURNDITCH CofE PRIMARY SCHOOL

Project
WINDOW RESTORATION AND REPLACEMENT WORKS

Scale	Date	Drawn
1:100 @ A2	DEC 2025	MSS

Drawing Title	Checked
PROPOSED PLAN	MB

Drawing Number	Revision
J6151-40	A

T:\Jobs\EDUCATION\SCHOOLS\DDAT 2\Turnditch\J6151H - Window Replacement and Restoration\5-0 Drawings\J6151H - PLANNING - Turnditch C.E. Primary School - IJ