0 2 4 6 8 10 metres

DO NOT SCALE FROM THIS DRAWING
EXCEPT FOR PLANNING PURPOSES ONLY
Copyright reserved

This drawing is issued for the sole & exclusive use of the named recipient. Distribution to any third party is on the strict understanding that no liability is accepted by YMD Boon Ltd for any discrepancies, errors or omissions that may be present & no guarantee is offered as to the accuracy of information shown.
All dimensions to be checked on site & any discrepancies found shall be brought to the attention of YMD Boon Ltd prior to commencement of any building works.

THIS DRAWING IS TO BE READ IN COLOUR PRINT

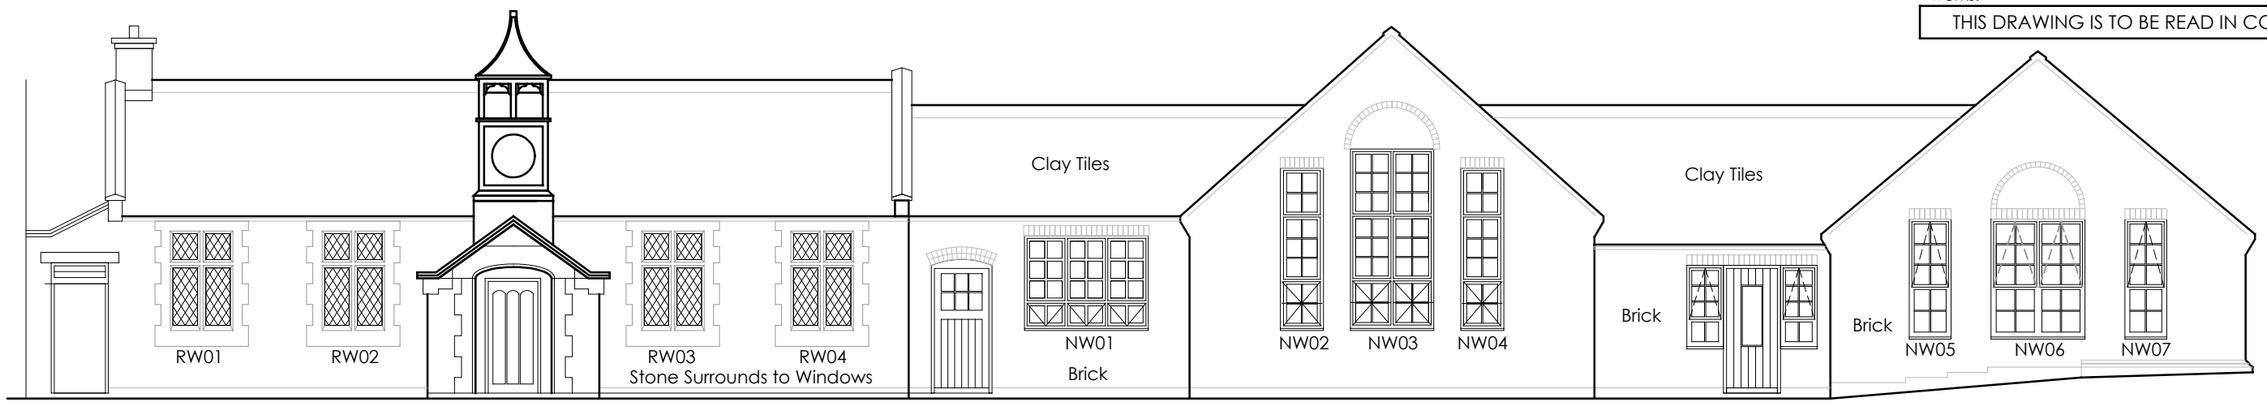

North West (Front) Elevation

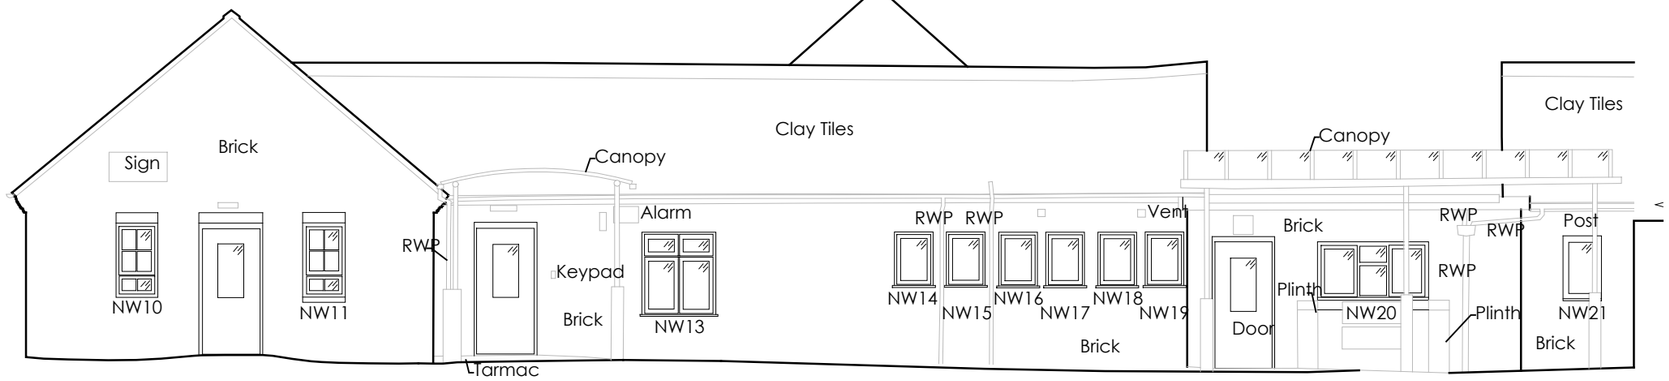

South East (Rear) Elevation

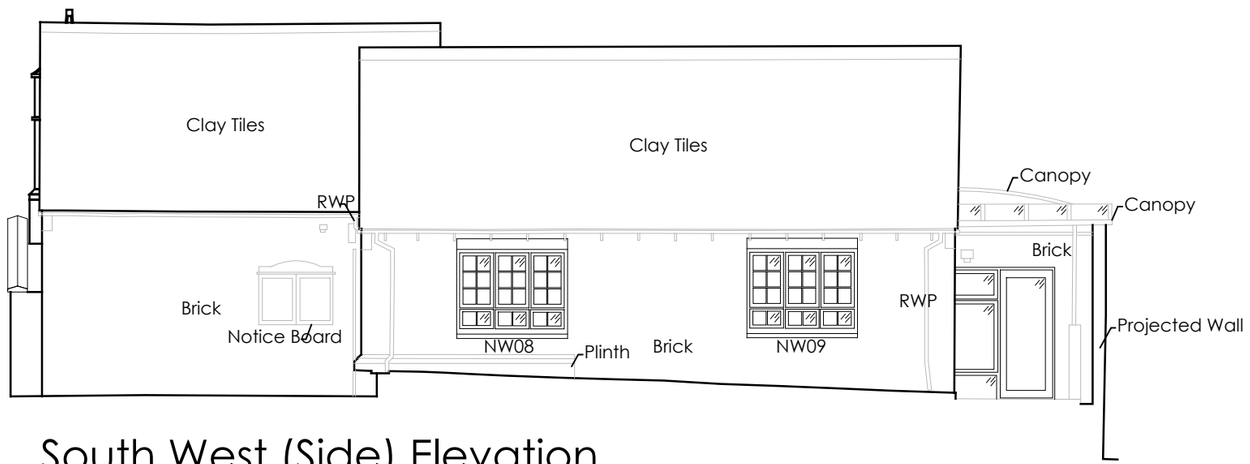

South West (Side) Elevation

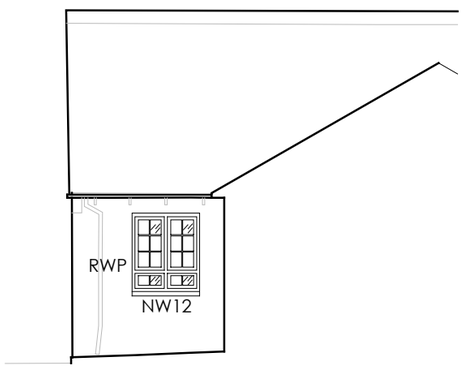

Part Elevation on "A"

Rev.	Description	Date	Drawn	Chk'd

PLANNING

Architects & Construction Consultants

6b Anson House, Compass Point Business Park, Market Harborough, LE16 9HW

Ground Floor, Loxley House, Tottle Road, Nottingham, NG2 1RT

Oak House Business Centre, Waterside South, Lincoln, LN5 7FB

Client
DERBY DIOCESAN ACADEMY TRUST

Project
WINDOW RESTORATION AND REPLACEMENT WORKS

Scale	Date	Drawn
1:100@A3	SEP 2026	IJ
Drawing Title: EXISTING ELEVATIONS		Checked: MB
Drawing Number: J6151H-50		Revision: -

T:\Jobs\EDUCATION\SCHOOLS\DDAT 2\Turnditch\J6151H - Window Replacement and Restoration\5-0 Drawings\J6151H - PLANNING - Turnditch C.E.Primary School