DO NOT SCALE FROM THIS DRAWING
EXCEPT FOR PLANNING PURPOSES ONLY
Copyright reserved

This drawing is issued for the sole & exclusive use of the named recipient. Distribution to any third party is on the strict understanding that no liability is accepted by YMD Boon Ltd for any discrepancies, errors or omissions that may be present & no guarantee is offered as to the accuracy of information shown.
All dimensions to be checked on site & any discrepancies found shall be brought to the attention of YMD Boon Ltd prior to commencement of any building works.

THIS DRAWING IS TO BE READ IN COLOUR PRINT

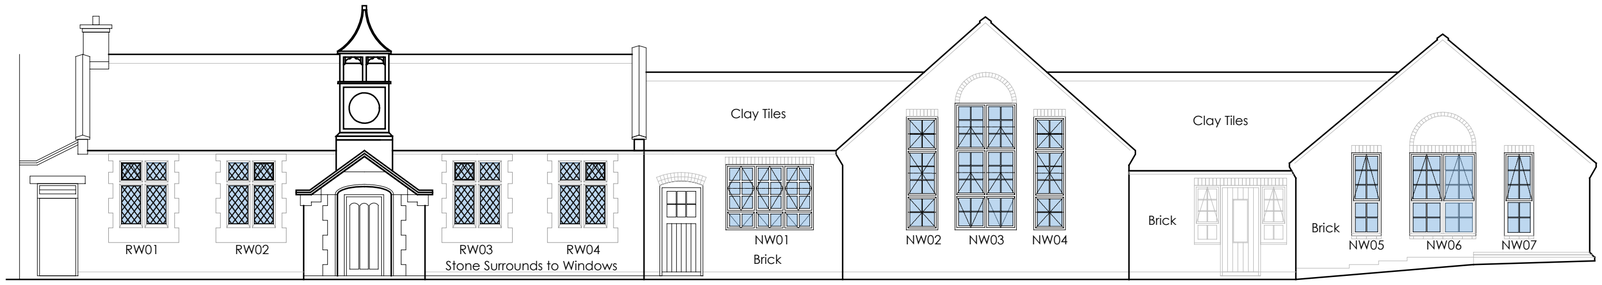

North West (Front) Elevation

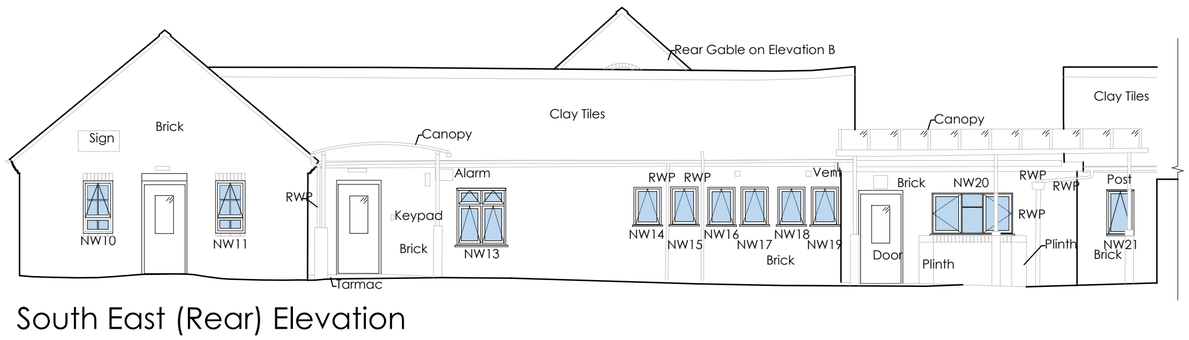

South East (Rear) Elevation

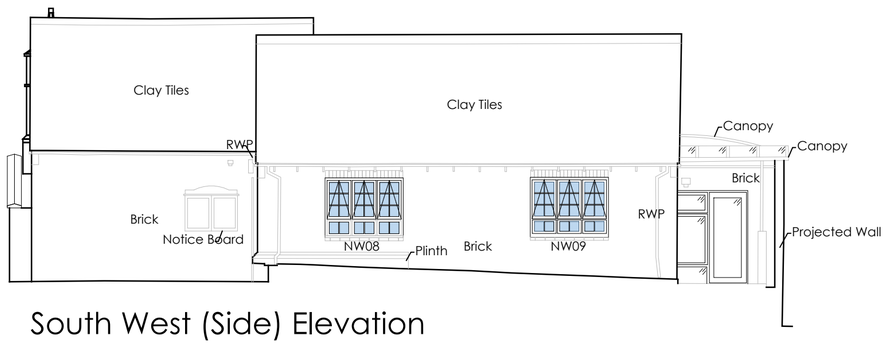

South West (Side) Elevation



Gable Elevation on "B"
(Part First Floor Elevation)

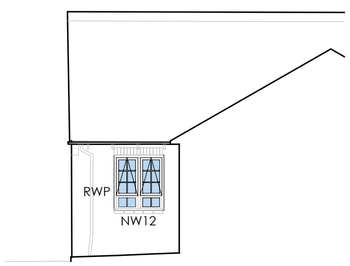

Part Elevation on "A"

0 2 4 6 8 10 metres

ELEVATIONS - 1:100

Rev.	Description	Date	Drawn	Chk'd
A	Window Numbers Updated - Gable elevation B Added	28/10/26	IJ	MSS

PLANNING

ymd boon Architects & Construction Consultants
6b Anson House, Compass Point Business Park, Market Harborough, LE16 9HW
Ground Floor, Loxley House, Tottle Road, Nottingham, NG2 1RT
Oak House Business Centre, Waterside South, Lincoln, LN5 7FB

Client
DERBY DIOCESAN ACADEMY TRUST

Project
WINDOW RESTORATION AND REPLACEMENT WORKS

Scale	Date	Drawn
VARIOUS @ A2	JUN 2026	IJ

Drawing Title	Checked
PROPOSED ELEVATIONS	MSS

Drawing Number	Revision
J6151H-51	A

T:\Jobs\EDUCATION\SCHOOLS\DDAT 2\Turnditch\J6151H - Window Replacement and Restoration\5-0 Drawings\J6151H - PLANNING - Turnditch C.E. Primary School - IJ