

1 | Proposed North-East Elevation | 1 : 100

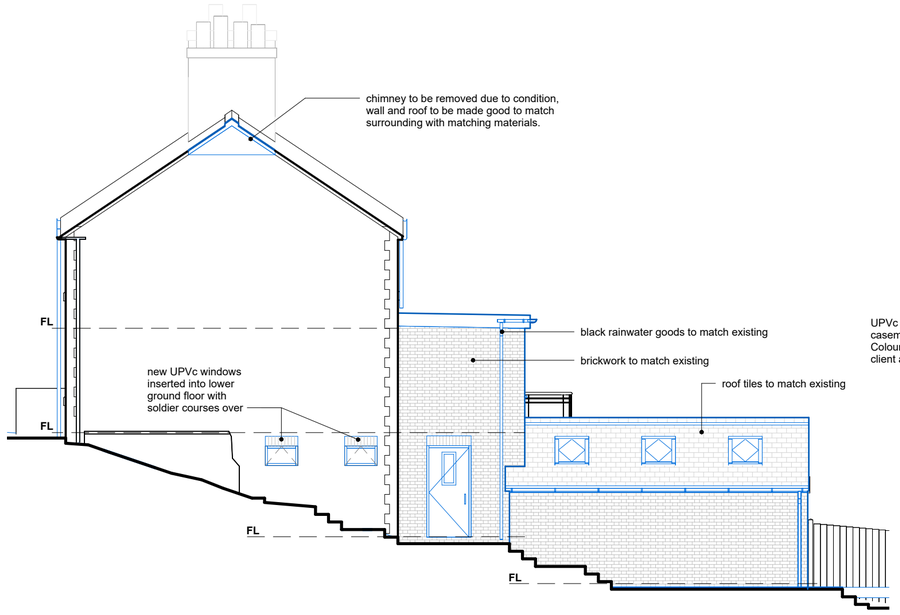

2 | Proposed North-West Elevation | 1 : 100

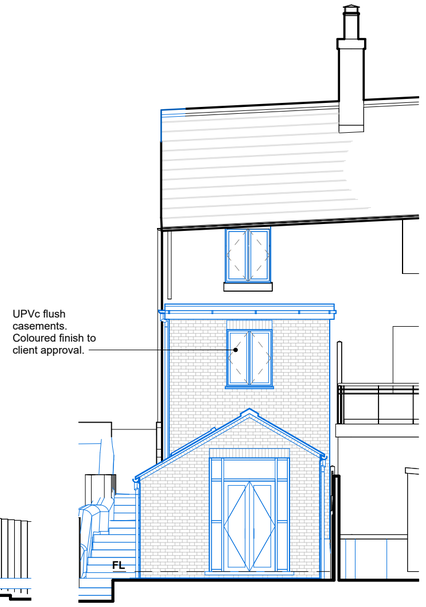

3 | Proposed South-West Elevation | 1 : 100

0m 2m 4m 6m 8m 10m

VISUAL SCALE 1:100 @ A2

rev	date	issued	description
P03	28/10/2026		Planning Issue
P02	26/10/2026		Alterations to external materials following client comments.
P01	Oct 26		Initial Issue

Newark Studio
t: 01635 605100

Derby Studio
t: 01332 557557

Manchester Studio
t: 0161 8261042

GUY TAYLOR ASSOCIATES
NEWARK / MANCHESTER / DERBY

A2
Original Sheet Size

STATUS
Planning

- All rights described in chapter IV of the copyright, designs and patents act 1988 have been generally asserted
- Where any drawing is to be read in conjunction with another, including specialists, the two drawings shall be cross-checked and any descrepancies reported to the architect before the work is put in hand
- All dimensions are in millimeters, all levels are in metres, unless shown otherwise
- Any discrepancies in dimensions or details on or between these drawings/specifications should be drawn to the attention of the Guy Taylor Associates and or the engineer in writing for clarification
- Drawing prepared solely for the use of client, as detailed in text box, and is not to be copied, lent or used by any third party without written permission

PROJECT
39 Cemetery Road
Belper
DE56 1EJ

CLIENT
Resurrection Group Ltd.

DRAWING TITLE
Proposed - Elevations

SCALE	DATE	DRAWN	CHK
1 : 100	Oct 2026	JF	PS

DRAWING NUMBER
812.1516.5-(08)103

REVISION
P03

© COPYRIGHT

C:\Users\JacobFlint\Guy Taylor Associates\GTA - Derby - 01 Projects\Resurrection Group 812.1516.5 39 Cemetery Road\04 - Model Files\406 REVIT\Modal File_P02.rvt