


Proposed Front Elevation SCALE 1:50

Scale 1:50


0 500 1000 2000 3000 4000 5000

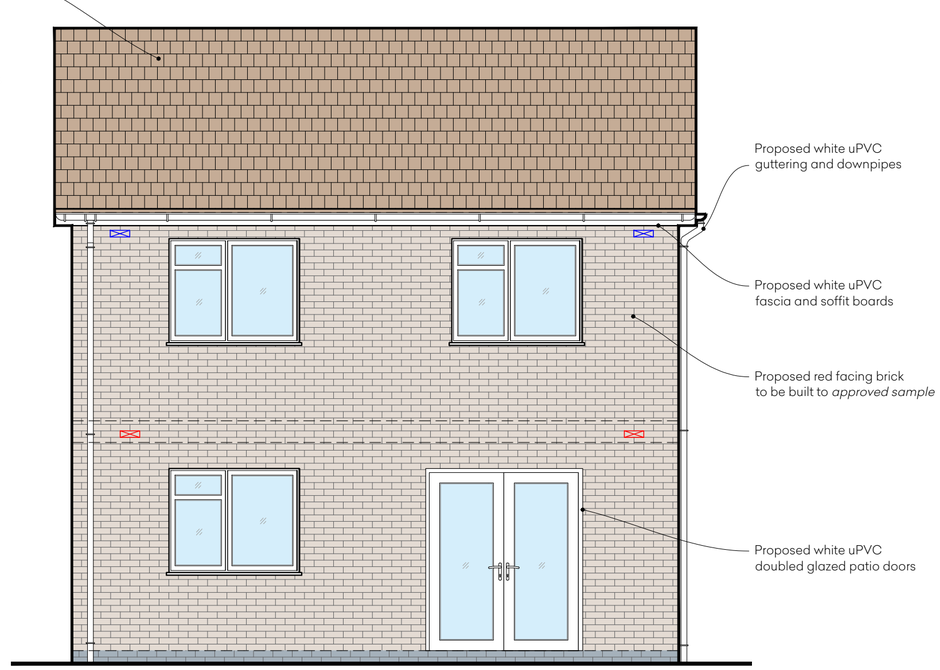

Proposed Rear Elevation SCALE 1:50

Scale 1:50


0 500 1000 2000 3000 4000 5000

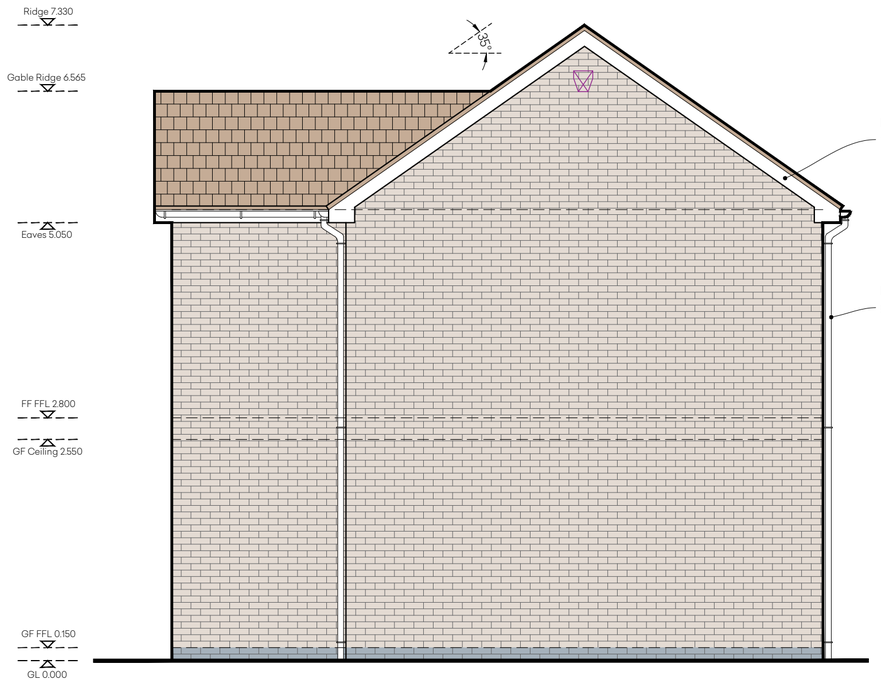

Proposed Side Elevation SCALE 1:50

Scale 1:50

0 500 1000 2000 3000 4000 5000

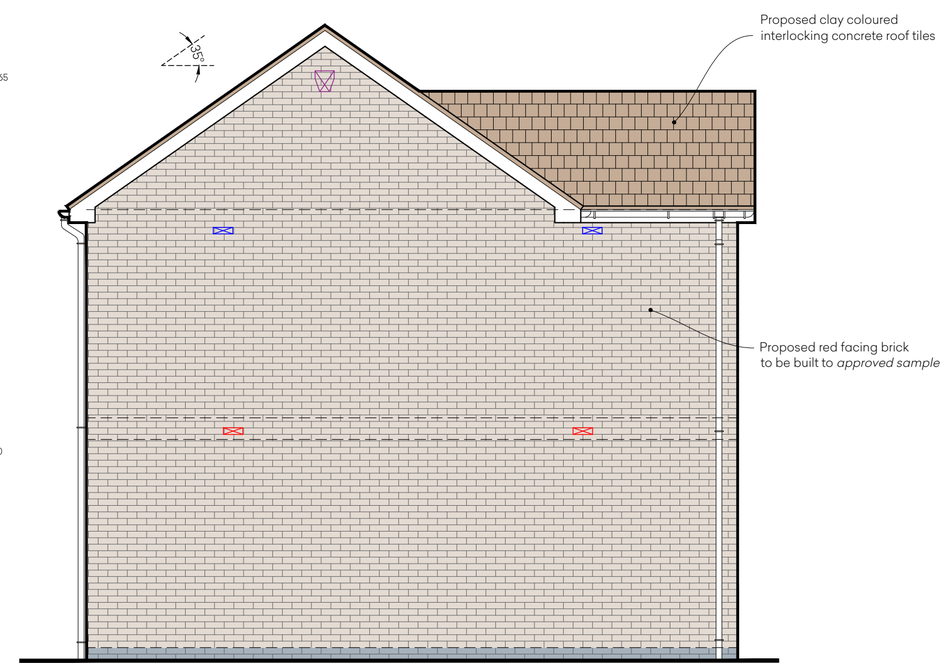

Proposed Side Elevation SCALE 1:50

Scale 1:50

0 500 1000 2000 3000 4000 5000



Ref Image 01: Bee Bricks



Ref Image 02: Swift Bricks



Ref Image 03: Woodcrete Bat Boxes

Rev	Description	Date
A	Swift bricks, bee bricks and woodcrete bat boxes added.	30.10.26

Project

HOUSING DEVELOPMENT ON VACANT LAND
AT: 108A CROMFORD ROAD, LANGLEY MILL,
NOTTINGHAM, NG16 4EX

Client

MR QUINN

Drawing Title

UNIT 1 & UNIT 2
PROPOSED HOUSE ELEVATIONS

Drawing No. WD-183-102

Date May 2026 Drawn BW

Scale As Shown @ A2 Revision A

PLANNING DRAWING

Terms & Conditions:

This document is copyright © of Walker Design (Nottingham) Ltd. It shall be read in conjunction with all other associated project information including models, specifications, schedules and related consultants documents. The Structural Engineer's detailed design supercedes this drawing where applicable. Do not scale from this document. All dimensions are to be checked on site. Immediately report any discrepancies, errors or omissions on this document to the Originator. If in doubt, ask. It is assumed that all works on this drawing will be carried out by a competent contractor.

WALKER DESIGN

WALKER DESIGN (NOTTINGHAM) LTD
CIAT CHARTERED ARCHITECTURAL PRACTICE
e: billy@walker-design.uk
t: 07421472125