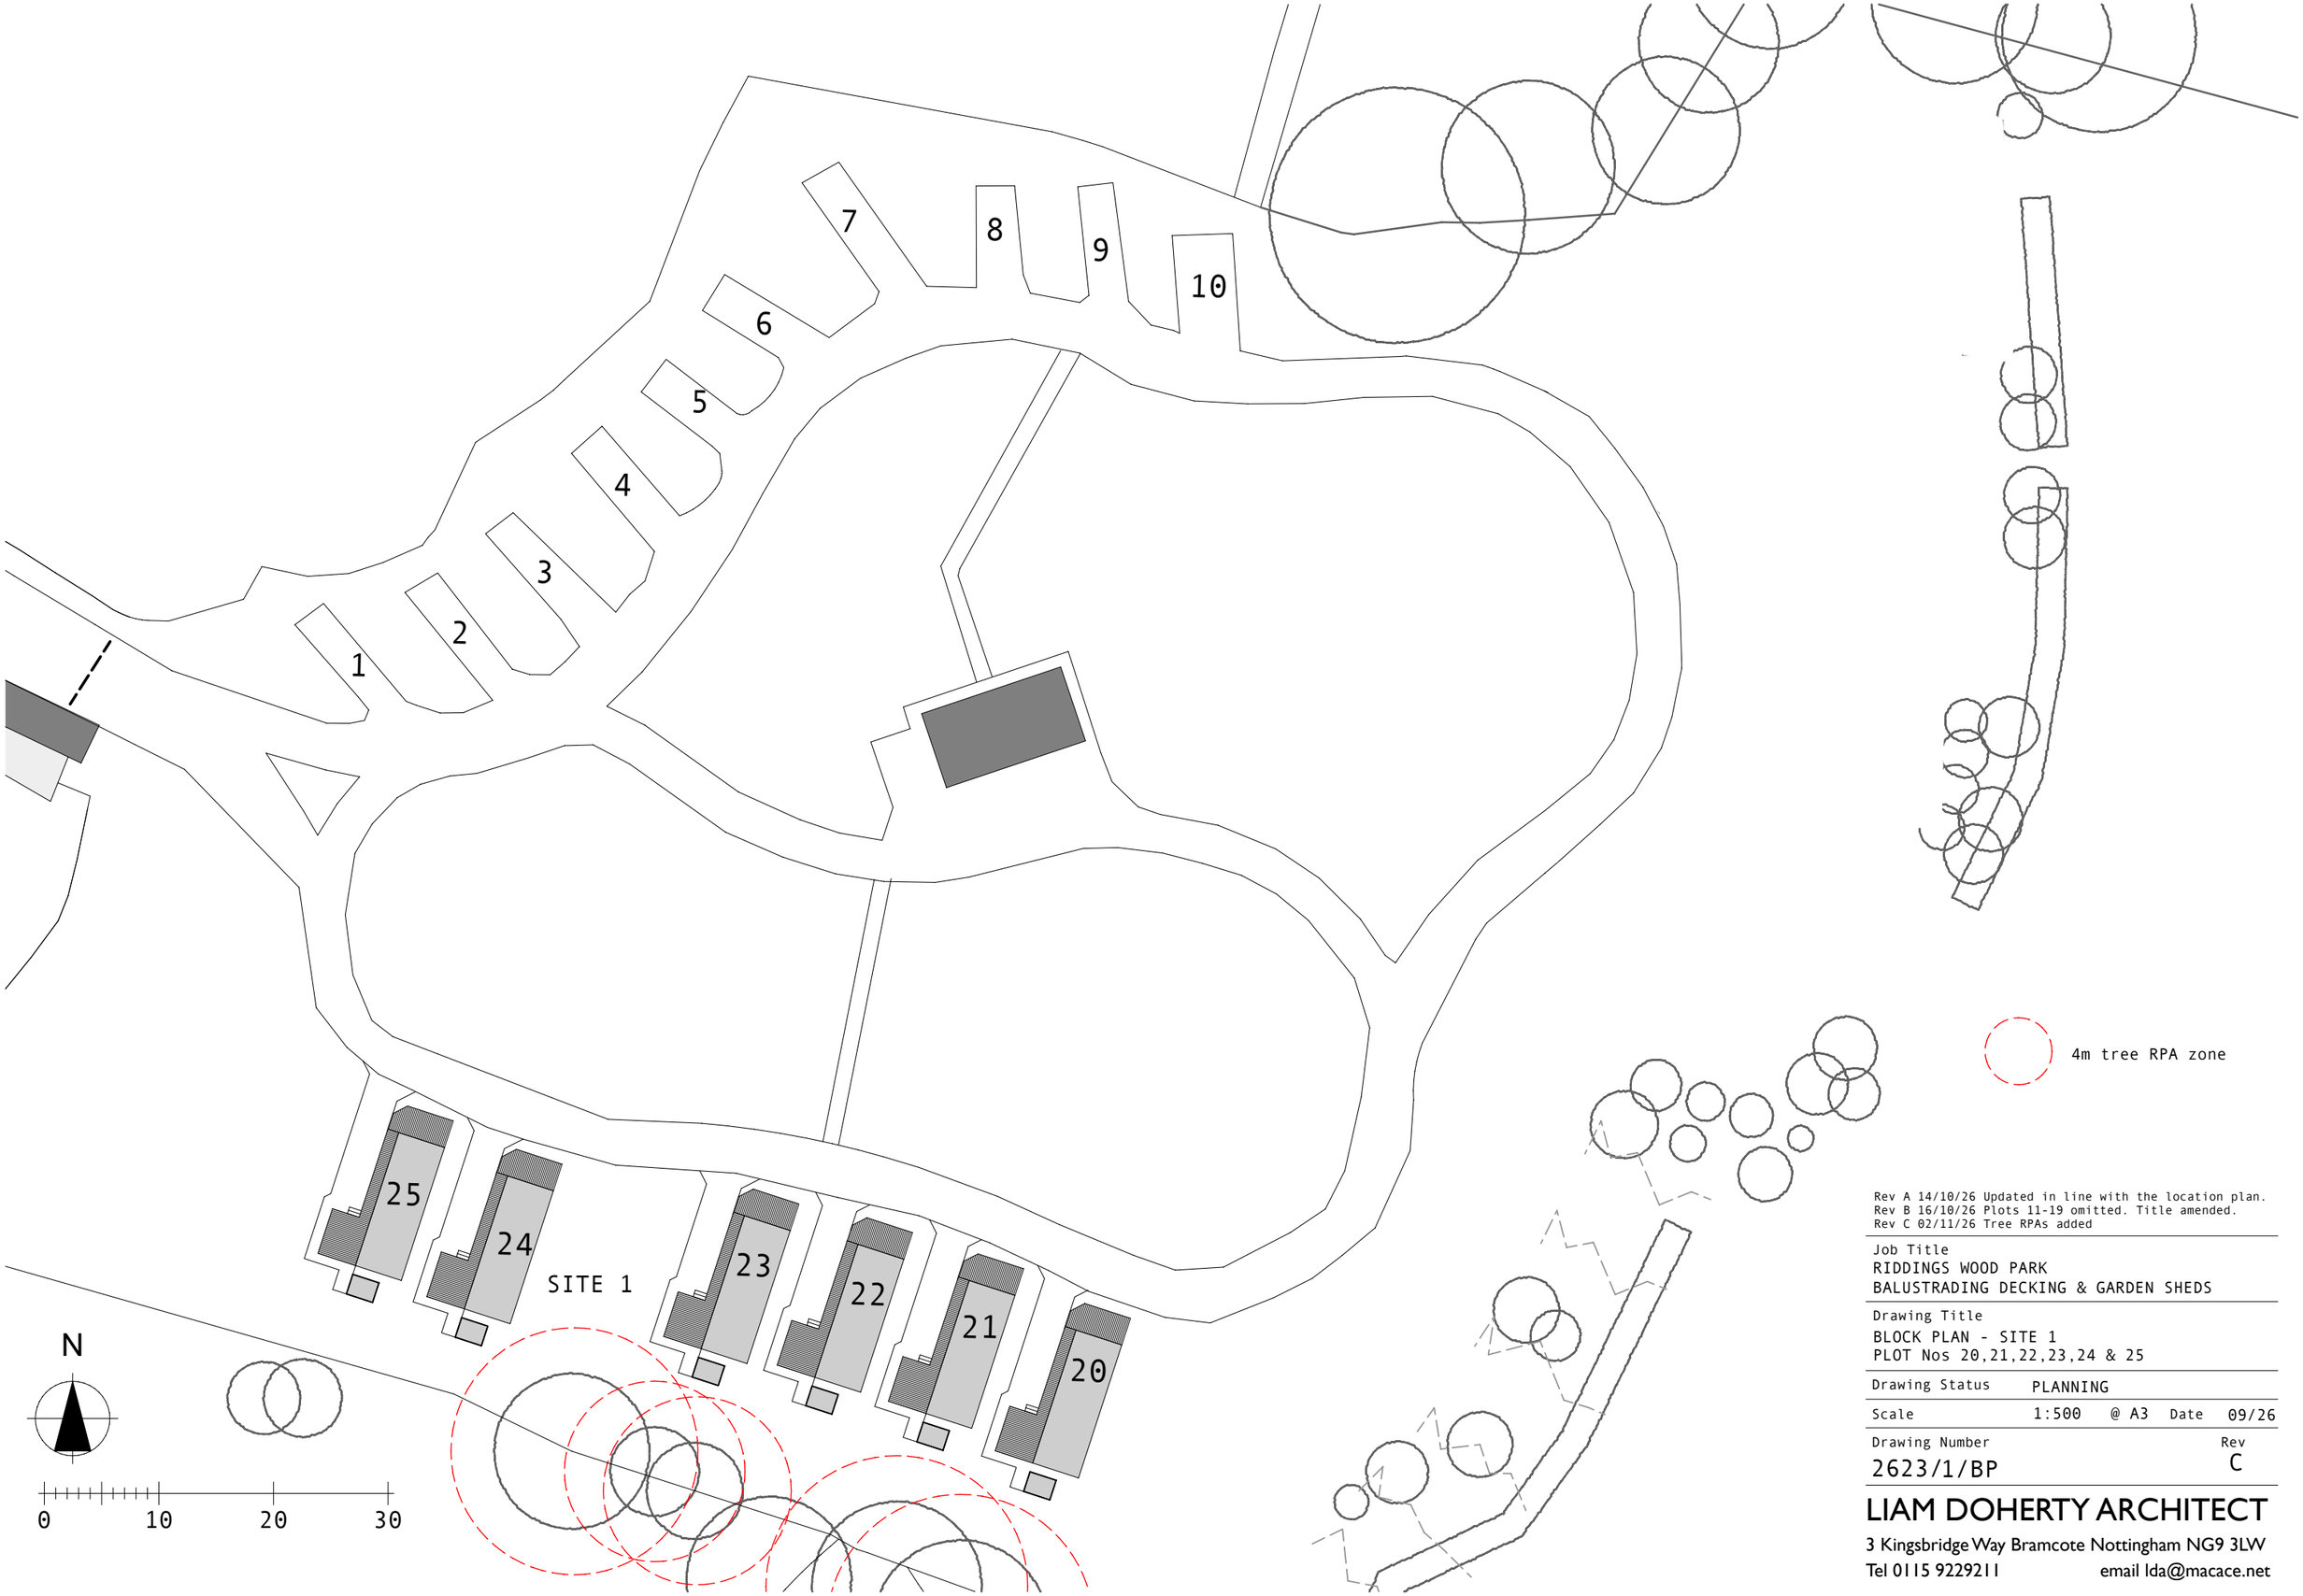


Rev A 14/10/26 Updated in line with the location plan.
Rev B 16/10/26 Plots 11-19 omitted. Title amended.
Rev C 02/11/26 Tree RPAs added

Job Title
RIDDINGS WOOD PARK
BALUSTRADING DECKING & GARDEN SHEDS

Drawing Title
BLOCK PLAN - SITE 1
PLOT Nos 20,21,22,23,24 & 25

Drawing Status PLANNING

Scale 1:500 @ A3 Date 09/26

Drawing Number 2623/1/BP Rev C

LIAM DOHERTY ARCHITECT
3 Kingsbridge Way Bramcote Nottingham NG9 3LW
Tel 0115 9229211 email lda@macace.net